



DEVELOPER:

MAPLETON HILL
INVESTMENT GROUP


ARCHITECT:



ENGINEER:



CONSULTANT:

 

MATERIALS KEY

- 1 MASONRY FIELD
- 2 MASONRY ACCENT #1
- 3 MASONRY ACCENT #2
- 4 MASONRY ACCENT BAND
- 5 MASONRY SILLS
- 6 MASONRY STONE
- 7 MASONRY BASE
- 8 COMPOSITE SIDING #1
- 9 COMPOSITE SIDING #2
- 10 COMPOSITE SHINGLE
- 11 COMPOSITE PANEL #1
- 12 COMPOSITE PANEL #2
- 13 COMPOSITE PANEL #3
- 14 COMPOSITE TRIM #1
- 15 COMPOSITE TRIM #2
- 16 COMPOSITE WOOD
- 17 METAL WALL ACCENT PANELS
- 18 METAL STOREFRONT / FRAME
- 19 METAL PANEL
- 20 METAL AWNING
- 21 METAL RAILING
- 22 GARAGE DOOR
- 23 WINDOWS/DOORS WOOD (EXISTING)
- 24 WINDOWS/DOORS WOOD (NEW)
- 25 WINDOWS/DOORS VINYL #1
- 26 WINDOWS/DOORS VINYL #2
- 27 CONCRETE MASONRY
- 28 HEAVY PROFILE ASPHALT ROOF
- 29 GLASS PANELS
- 30 STUCCO PARAPET
- 31 STUCCO WALL
- 32 STUCCO FIELD
- 33 STUCCO ACCENT #1
- 34 STUCCO ACCENT #2
- 35 FASCIA/SOFFIT
- 36 COLUMNS
- 37 RETAINING WALL
- 38 PRECAST CONCRETE
- 39 NOT USED
- 40 NOT USED
- 41 METAL ROOF

MATERIALS LEGEND

BUILDING A EAST AND A WEST

TRIM - BEIGE
WINDOWS/DOORS - WARM GRAY
MASONRY (FIELD) - SMOOTH RED
MASONRY (ACCENT) - GRAIN RED
COMPOSITE SIDING - CLAY
COMPOSITE SHINGLE - TAN
METAL AWNING - SILVER
METAL RAILING - DARK GREEN/GRAY
PRE-CAST CONCRETE - CLAY/BUFF
ASPHALT SHINGLE - MEDIUM WARM GRAY

SITE REVIEW SUBMITTAL #4 LUR 2016-00065

THE ACADEMY ON MAPLETON HILL BOULDER, COLORADO


DATE:	REVISION:
08-01-16	SITE REVIEW #1
04-03-17	SITE REVIEW #2
07-28-17	BDAB
11-06-17	SITE REVIEW #3
04-04-18	SITE REVIEW #4
05-04-18	S.R.#4 - CORRECTIONS

SHEET NAME:

ELEVATIONS
BUILDING A

SHEET NUMBER:

A-6.02

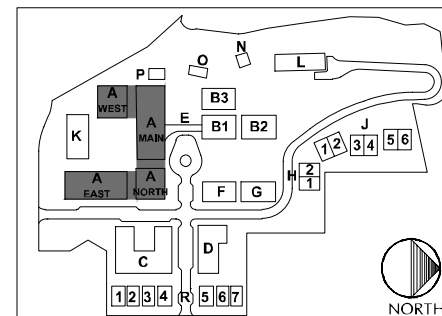


KEY PLAN



8 BUILDING A WEST - WEST ELEVATION
1/16" = 1'-0"




4 BUILDING A EAST - WEST ELEVATION
1/16" = 1'-0"

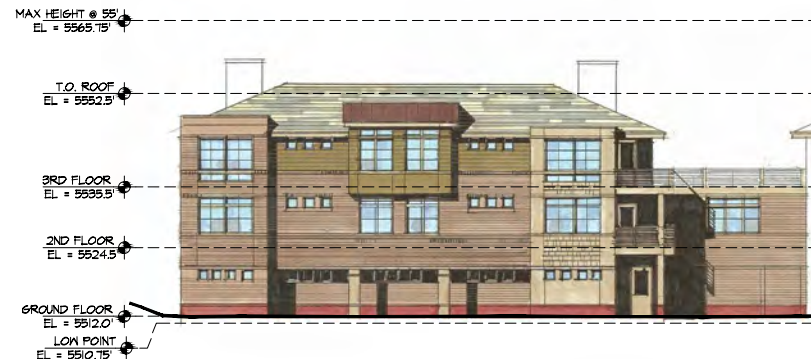

6 BUILDING A WEST - EAST ELEVATION
1/16" = 1'-0"



2 BUILDING A EAST - EAST ELEVATION
1/16" = 1'-0"

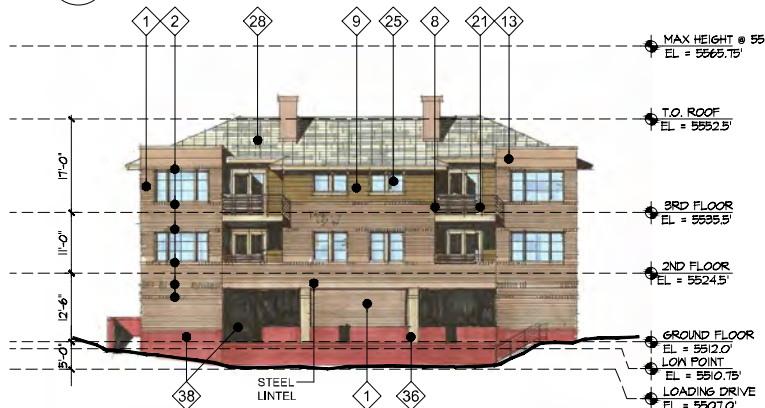


5 BUILDING A WEST - SOUTH ELEVATION
1/16" = 1'-0"



1 BUILDING A EAST - SOUTH ELEVATION
1/16" = 1'-0"



6 BUILDING B3 - WEST ELEVATION
1/16" = 1'-0"

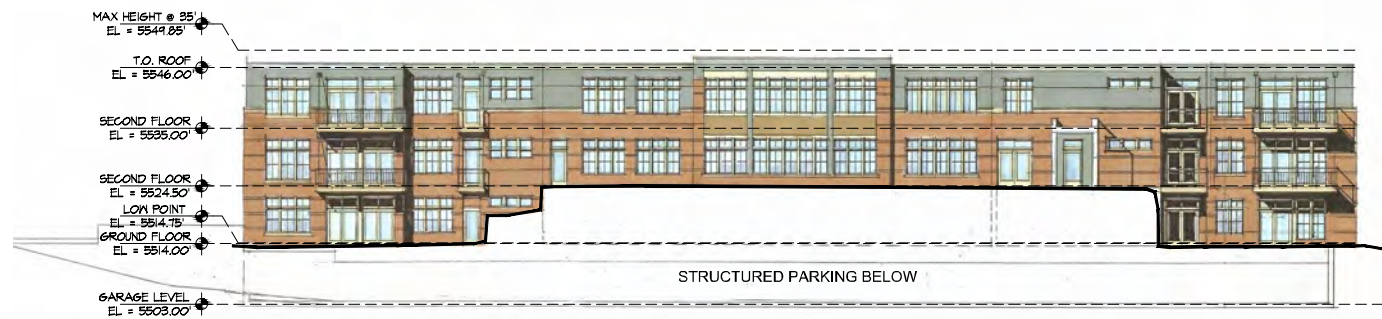


4 BUILDING B1&2 - WEST ELEVATION
1/16" = 1'-0"




3 BUILDING B2&3 - NORTH ELEVATION
1/16" = 1'-0"



5 BUILDING B3 - EAST ELEVATION
1/16" = 1'-0"

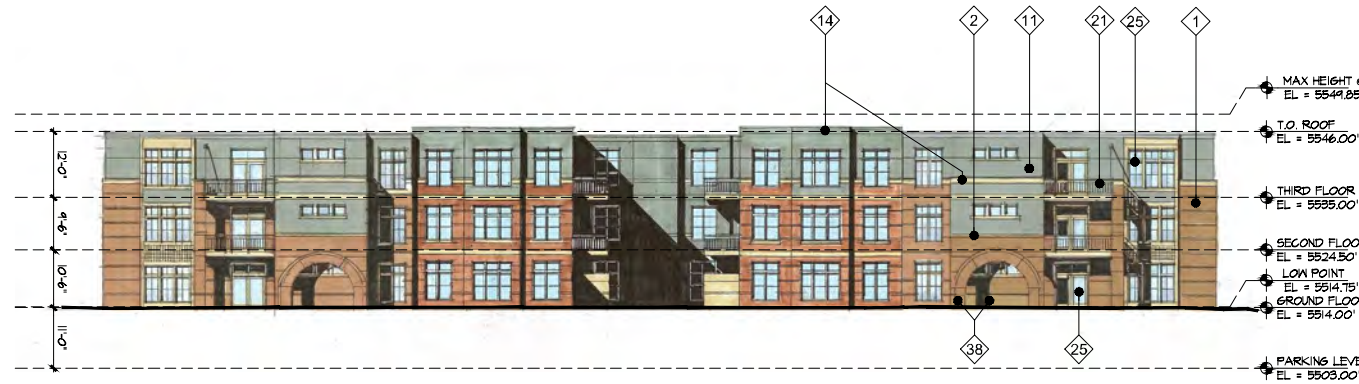

2 BUILDING B1&2 - EAST ELEVATION
1/16" = 1'-0"

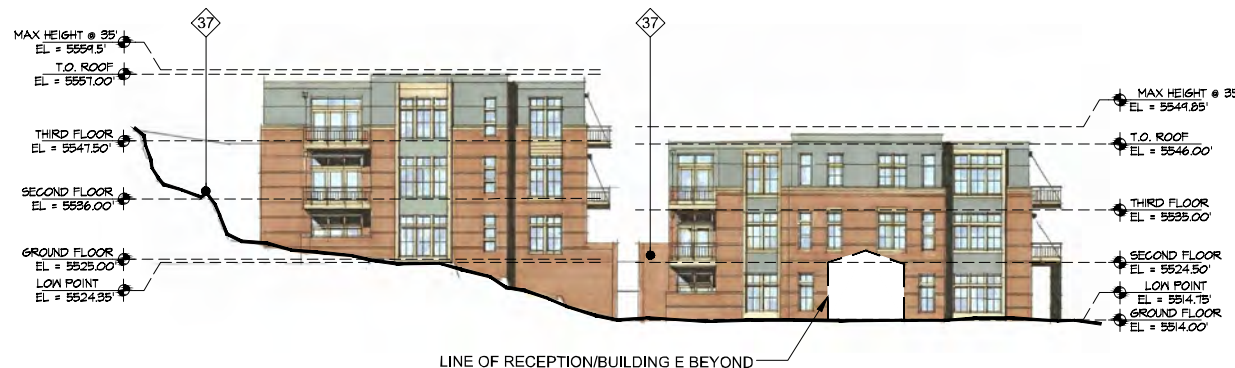

1 BUILDING B1&3 - SOUTH ELEVATION
1/16" = 1'-0"


MATERIALS KEY

- 1 MASONRY FIELD
- 2 MASONRY ACCENT #1
- 3 MASONRY ACCENT #2
- 4 MASONRY ACCENT BAND
- 5 MASONRY SILLS
- 6 MASONRY STONE
- 7 MASONRY BASE
- 8 COMPOSITE SIDING #1
- 9 COMPOSITE SIDING #2
- 10 COMPOSITE SHINGLE
- 11 COMPOSITE PANEL #1
- 12 COMPOSITE PANEL #2
- 13 COMPOSITE PANEL #3
- 14 COMPOSITE TRIM #1
- 15 COMPOSITE TRIM #2
- 16 COMPOSITE WOOD
- 17 METAL WALL ACCENT PANELS
- 18 METAL STOREFRONT / FRAME
- 19 METAL PANEL
- 20 METAL AWNING
- 21 METAL RAILING
- 22 GARAGE DOOR
- 23 WINDOWS/DOORS WOOD (EXISTING)
- 24 WINDOWS/DOORS WOOD (NEW)
- 25 WINDOWS/DOORS VINYL #1
- 26 WINDOWS/DOORS VINYL #2
- 27 CONCRETE MASONRY
- 28 HEAVY PROFILE ASPHALT ROOF
- 29 GLASS PANELS
- 30 STUCCO PARAPET
- 31 STUCCO WALL
- 32 STUCCO FIELD
- 33 STUCCO ACCENT #1
- 34 STUCCO ACCENT #2
- 35 FASCIA/SOFFIT
- 36 COLUMNS
- 37 RETAINING WALL
- 38 PRECAST CONCRETE
- 39 NOT USED
- 40 NOT USED
- 41 METAL ROOF

MATERIALS LEGEND

BUILDING B1, B2 AND B3

- TRIM - BEIGE
WINDOWS/DOORS - LIGHT WARM GRAY
MASONRY (FIELD) - WARM LIGHT RED/ORANGE
MASONRY (ACCENT) - WARM GRAY/TAN
PRE-CAST CONCRETE - WARM BUFF
COMPOSITE PANEL - BLUE/GRAY

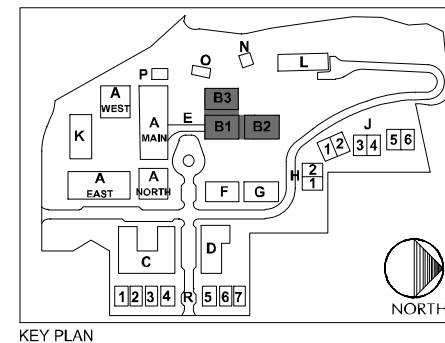

DEVELOPER:

MAPLETON HILL
INVESTMENT GROUP

ARCHITECT:

MULHERN GROUP
ARCHITECTURE PLANNING INTERIORS

ENGINEER:

CONSULTING ENGINEERS

CONSULTANT:

pcs group inc.

SITE REVIEW SUBMITTAL #4 LUR 2016-00065

THE ACADEMY ON
MAPLETON HILL
BOULDER, COLORADO

DATE:	REVISION:
08-01-16	SITE REVIEW #1
04-03-17	SITE REVIEW #2
07-28-17	BDAB
11-06-17	SITE REVIEW #3
04-04-18	SITE REVIEW #4
05-04-18	S.R.#4 - CORRECTIONS

SHEET NAME:

ELEVATIONS
BUILDING B

SHEET NUMBER:

A-6.03



8 BUILDING C - WEST ELEVATION
1/16" = 1'-0"



7 BUILDING C - NORTH ELEVATION
1/16" = 1'-0"



6 BUILDING C - EAST ELEVATION
1/16" = 1'-0"




5 BUILDING C - SOUTH ELEVATION
1/16" = 1'-0"




4 BUILDING D - WEST ELEVATION
1/16" = 1'-0"



3 BUILDING D - NORTH ELEVATION
1/16" = 1'-0"

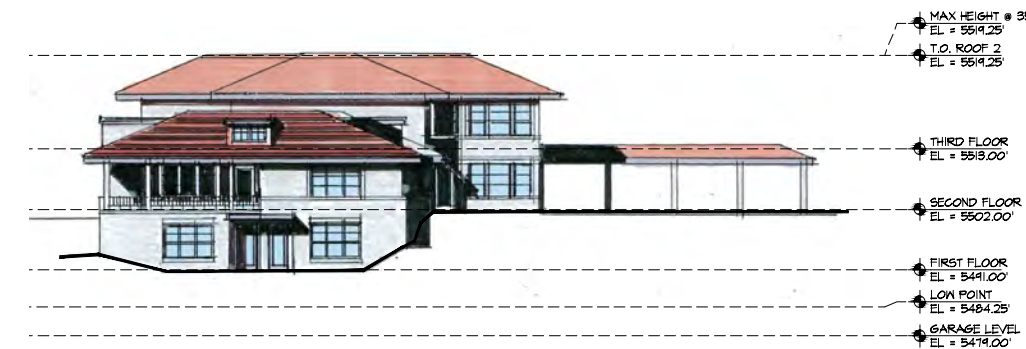

2 BUILDING D - EAST ELEVATION
1/16" = 1'-0"

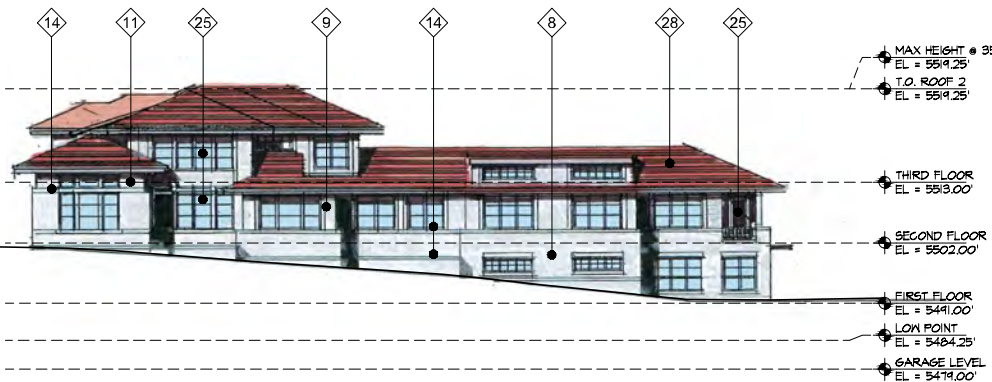


1 BUILDING D - SOUTH ELEVATION
1/16" = 1'-0"

MATERIALS KEY

- 1 MASONRY FIELD
- 2 MASONRY ACCENT #1
- 3 MASONRY ACCENT #2
- 4 MASONRY ACCENT BAND
- 5 MASONRY SILLS
- 6 MASONRY STONE
- 7 MASONRY BASE
- 8 COMPOSITE SIDING #1
- 9 COMPOSITE SIDING #2
- 10 COMPOSITE SHINGLE
- 11 COMPOSITE PANEL #1
- 12 COMPOSITE PANEL #2
- 13 COMPOSITE PANEL #3
- 14 COMPOSITE TRIM #1
- 15 COMPOSITE TRIM #2
- 16 COMPOSITE WOOD
- 17 METAL WALL ACCENT PANELS
- 18 METAL STOREFRONT / FRAME
- 19 METAL PANEL
- 20 METAL AWNING
- 21 METAL RAILING
- 22 GARAGE DOOR
- 23 WINDOWS/DOORS WOOD (EXISTING)
- 24 WINDOWS/DOORS WOOD (NEW)
- 25 WINDOWS/DOORS VINYL #1
- 26 WINDOWS/DOORS VINYL #2
- 27 CONCRETE MASONRY
- 28 HEAVY PROFILE ASPHALT ROOF
- 29 GLASS PANELS
- 30 STUCCO PARAPET
- 31 STUCCO WALL
- 32 STUCCO FIELD
- 33 STUCCO ACCENT #1
- 34 STUCCO ACCENT #2
- 35 FASCIA/SOFFIT
- 36 COLUMNS
- 37 RETAINING WALL
- 38 PRECAST CONCRETE
- 39 NOT USED
- 40 NOT USED
- 41 METAL ROOF

MATERIALS LEGEND FOR BUILDINGS C & D:

COMPOSITE PANEL, COMPOSITE SIDING AND TRIM - OFF WHITE
WINDOWS - GRAY/BLACK
ASPHALT ROOF - RED HIGH PROFILE
METAL RAIL - GRAY/BLACK

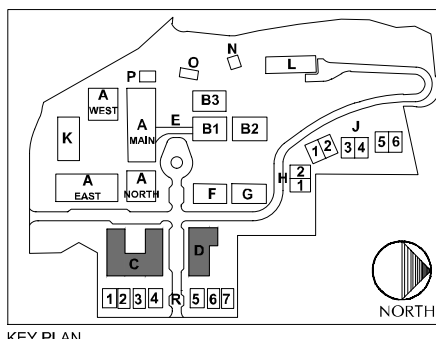

KEY PLAN

DEVELOPER:

MAPLETON HILL
INVESTMENT GROUP

ARCHITECT:



ENGINEER:



CONSULTANT:



SITE REVIEW SUBMITTAL #4 LUR 2016-00065

THE ACADEMY ON
MAPLETON HILL
BOULDER, COLORADO

DATE:	REVISION:
08-01-16	SITE REVIEW #1
04-03-17	SITE REVIEW #2
07-26-17	BDAB
11-06-17	SITE REVIEW #3
04-04-18	SITE REVIEW #4
05-04-18	S.R.#4 - CORRECTIONS

SHEET NAME:

ELEVATIONS
BUILDING C & D


SHEET NUMBER:

A-6.04

REVISED OPTION RECOMMENDED BY BDAB




4 BUILDING F & G - WEST ELEVATION
1/16" = 1'-0"

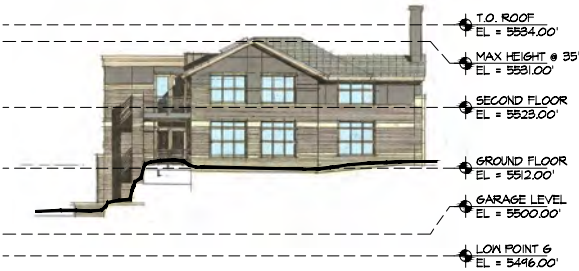

6 BUILDING G - NORTH ELEVATION
1/16" = 1'-0"



3 BUILDING F - NORTH ELEVATION
1/16" = 1'-0"

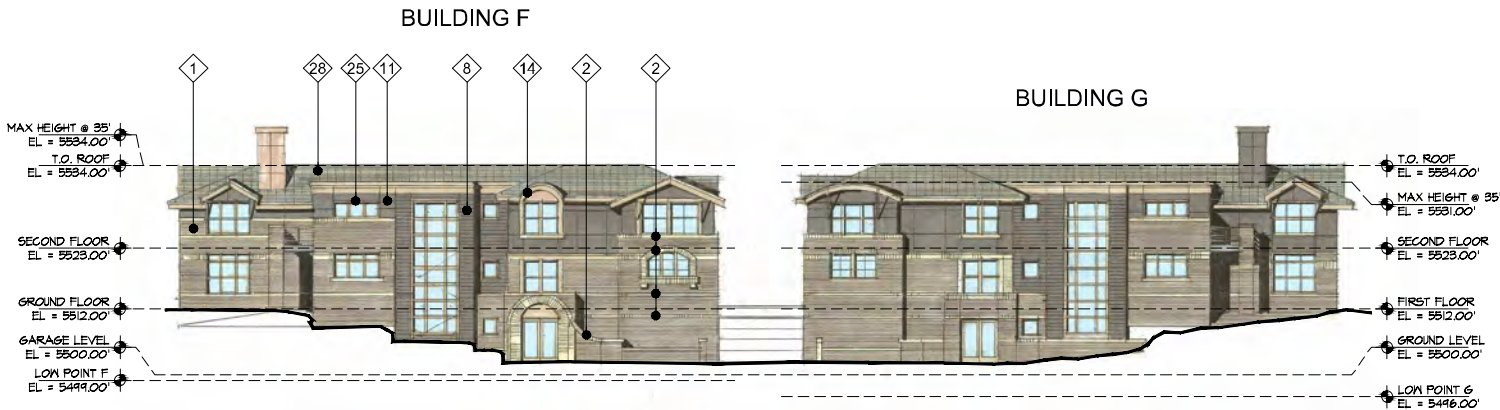

2 BUILDING F & G - EAST ELEVATION
1/16" = 1'-0"



5 BUILDING G - SOUTH ELEVATION
1/16" = 1'-0"




1 BUILDING F - SOUTH ELEVATION
1/16" = 1'-0"

MATERIALS KEY

- 1 MASONRY FIELD
- 2 MASONRY ACCENT #1
- 3 MASONRY ACCENT #2
- 4 MASONRY ACCENT BAND
- 5 MASONRY SILLS
- 6 MASONRY STONE
- 7 MASONRY BASE
- 8 COMPOSITE SIDING #1
- 9 COMPOSITE SIDING #2
- 10 COMPOSITE SHINGLE
- 11 COMPOSITE PANEL #1
- 12 COMPOSITE PANEL #2
- 13 COMPOSITE PANEL #3
- 14 COMPOSITE TRIM #1
- 15 COMPOSITE TRIM #2
- 16 COMPOSITE WOOD
- 17 METAL WALL ACCENT PANELS
- 18 METAL STOREFRONT / FRAME
- 19 METAL PANEL
- 20 METAL AWNING
- 21 METAL RAILING
- 22 GARAGE DOOR
- 23 WINDOWS/DOORS WOOD (EXISTING)
- 24 WINDOWS/DOORS WOOD (NEW)
- 25 WINDOWS/DOORS VINYL #1
- 26 WINDOWS/DOORS VINYL #2
- 27 CONCRETE MASONRY
- 28 HEAVY PROFILE ASPHALT ROOF
- 29 GLASS PANELS
- 30 STUCCO PARAPET
- 31 STUCCO WALL
- 32 STUCCO FIELD
- 33 STUCCO ACCENT #1
- 34 STUCCO ACCENT #2
- 35 FASCIA/SOFFIT
- 36 COLUMNS
- 37 RETAINING WALL
- 38 PRECAST CONCRETE
- 39 NOT USED
- 40 NOT USED
- 41 METAL ROOF

MATERIALS LEGEND FOR BUILDINGS F & G:

- TRIM - BEIGE
WINDOW/DOORS - LT. WARM GRAY
MASONRY FIELD - WARM GRAY/GREEN
MASONRY ACCENT - LT. WARM GRAY/BEIGE
COMPOSITE SIDING (ACCENT) - WARM TEXAS LEATHER
PRECAST CONCRETE ACCENT - TAUPE
METAL RAILS - WARM GRAY/BLACK
ASPHALT ROOF - GRAY/GREEN
COMPOSITE PANEL - WARM BROWN

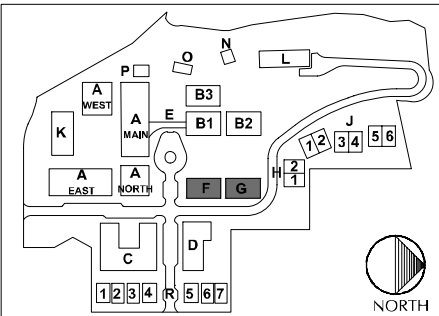

DEVELOPER:

MAPLETON HILL
INVESTMENT GROUP


ARCHITECT:



ENGINEER:



CONSULTANT:

 

SITE REVIEW SUBMITTAL #4 LUR 2016-00065

THE ACADEMY ON
MAPLETON HILL
BOULDER, COLORADO

DATE:	REVISION:
08-01-16	SITE REVIEW #1
04-03-17	SITE REVIEW #2
07-26-17	BDAB
11-06-17	SITE REVIEW #3
04-04-18	SITE REVIEW #4
05-04-18	S.R.#4 - CORRECTIONS

SHEET NAME:

ELEVATIONS
BUILDING F & G

SHEET NUMBER:

A-6.05



8 COTTAGES J1-6 - WEST ELEVATION
1/16" = 1'-0"



7 COTTAGES J1-6 - NORTH ELEVATION
1/16" = 1'-0"



6 COTTAGES J1-6 - EAST ELEVATION
1/16" = 1'-0"



5 COTTAGES J1-6 - SOUTH ELEVATION
1/16" = 1'-0"



4 COTTAGES H1-2 - WEST ELEVATION
1/16" = 1'-0"



3 COTTAGES H1-2 - NORTH ELEVATION
1/16" = 1'-0"



2 COTTAGES H1-2 - EAST ELEVATION
1/16" = 1'-0"



1 COTTAGES H1-2 - SOUTH ELEVATION
1/16" = 1'-0"


MATERIALS KEY

- 1 MASONRY FIELD
- 2 MASONRY ACCENT #1
- 3 MASONRY ACCENT #2
- 4 MASONRY ACCENT BAND
- 5 MASONRY SILLS
- 6 MASONRY STONE
- 7 MASONRY BASE
- 8 COMPOSITE SIDING #1
- 9 COMPOSITE SIDING #2
- 10 COMPOSITE SHINGLE
- 11 COMPOSITE PANEL #1
- 12 COMPOSITE PANEL #2
- 13 COMPOSITE PANEL #3
- 14 COMPOSITE TRIM #1
- 15 COMPOSITE TRIM #2
- 16 COMPOSITE WOOD
- 17 METAL WALL ACCENT PANELS
- 18 METAL STOREFRONT / FRAME
- 19 METAL PANEL
- 20 METAL AWNING
- 21 METAL RAILING
- 22 GARAGE DOOR
- 23 WINDOWS/DOORS WOOD (EXISTING)
- 24 WINDOWS/DOORS WOOD (NEW)
- 25 WINDOWS/DOORS VINYL #1
- 26 WINDOWS/DOORS VINYL #2
- 27 CONCRETE MASONRY
- 28 HEAVY PROFILE ASPHALT ROOF
- 29 GLASS PANELS
- 30 STUCCO PARAPET
- 31 STUCCO WALL
- 32 STUCCO FIELD
- 33 STUCCO ACCENT #1
- 34 STUCCO ACCENT #2
- 35 FASCIA/SOFFIT
- 36 COLUMNS
- 37 RETAINING WALL
- 38 PRECAST CONCRETE
- 39 NOT USED
- 40 NOT USED
- 41 METAL ROOF

MATERIALS LEGEND FOR H COTTAGES & J COTTAGES:

TRIM - LT. WARM GRAY
DOORS/WINDOWS - DARK BROWN/ BLACK
STONE - TO MATCH BUILDING A
COMPOSITE SIDING #1 (FIELD) - STAINED TO LOOK LIKE BROWN STAIN (COLOR VARIES)
COMPOSITE SIDING #2 (ACCENT) - OFF WHITE
METAL WALL/ PANEL - SILVER
METAL ROOF - SILVER

NOTE: SEE SHEET A-3.04 FOR FINISH FLOOR ELEVATIONS OF COTTAGES J1-J6.

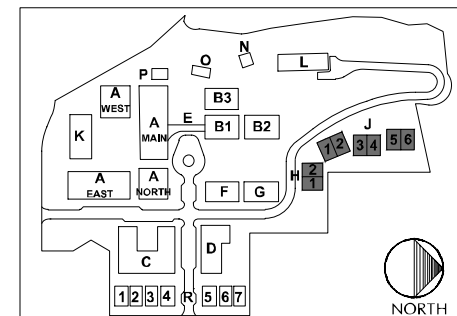

DEVELOPER:

MAPLETON HILL
INVESTMENT GROUP

ARCHITECT:



ENGINEER:



CONSULTANT:



SITE REVIEW SUBMITTAL #4 LUR 2016-00065


**THE ACADEMY ON
MAPLETON HILL**
BOULDER, COLORADO

DATE:	REVISION:
08-01-16	SITE REVIEW #1
04-03-17	SITE REVIEW #2
07-28-17	BDAB
11-06-17	SITE REVIEW #3
04-04-18	SITE REVIEW #4
05-04-18	S.R.#4 - CORRECTIONS

SHEET NAME:
ELEVATIONS
COTTAGES J

SHEET NUMBER:


A-6.06

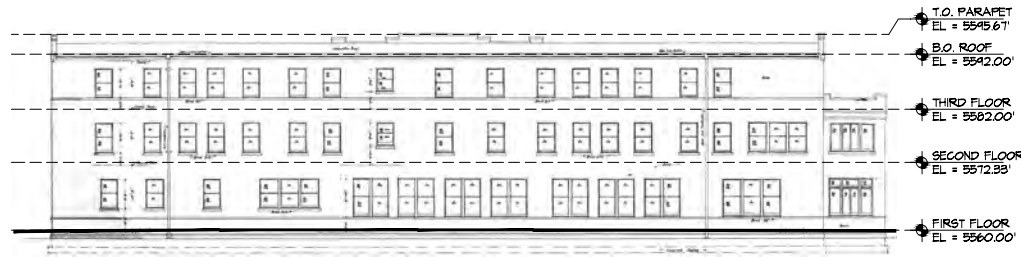

8 BUILDING L - WEST ELEVATION
1/16" = 1'-0" EXISTING



7 BUILDING L - NORTH ELEVATION
1/16" = 1'-0" EXISTING

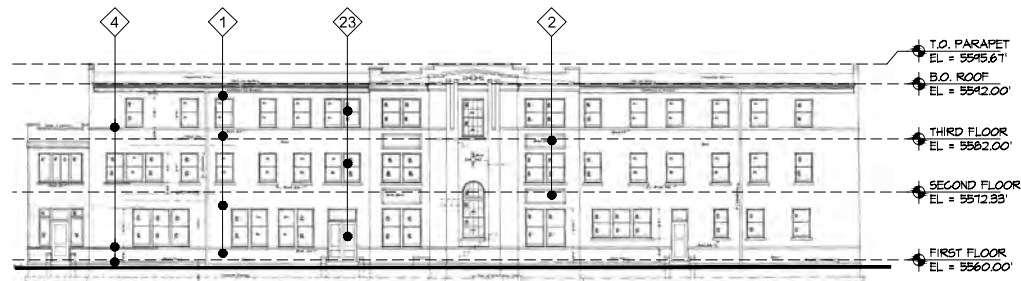


6 BUILDING L - EAST ELEVATION
1/16" = 1'-0" EXISTING




5 BUILDING L - SOUTH ELEVATION
1/16" = 1'-0" EXISTING

NOTE:
- ALL EXISTING FINISHES.
- BUILDING IN PROCESS OF LANDMARK STATUS.


EXISTING BUILDING

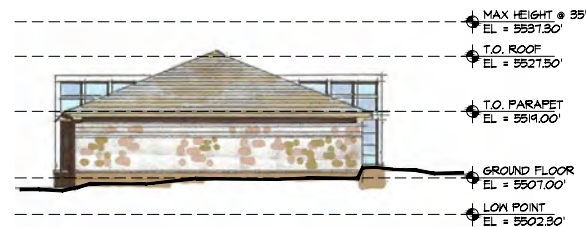


4 BUILDING K - WEST ELEVATION
1/16" = 1'-0"

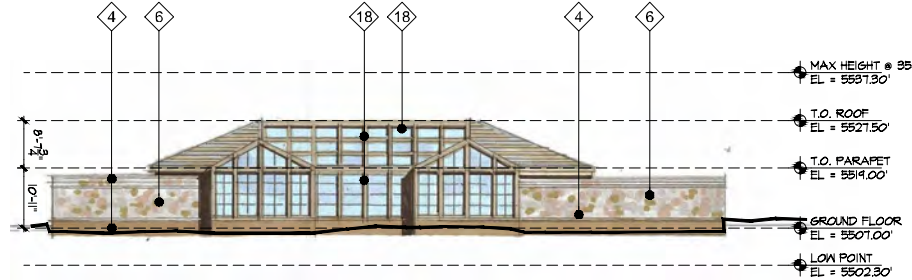

3 BUILDING K - NORTH ELEVATION
1/16" = 1'-0"

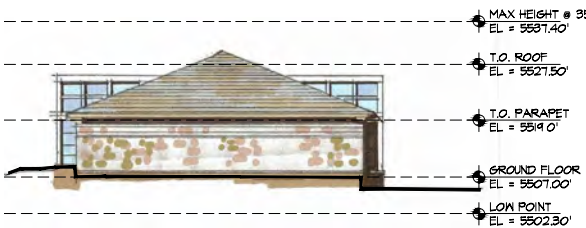

2 BUILDING K - EAST ELEVATION
1/16" = 1'-0"

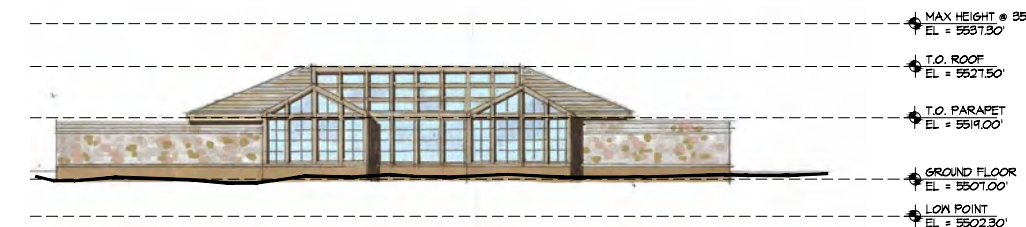


1 BUILDING K - SOUTH ELEVATION
1/16" = 1'-0"

MATERIALS KEY

- 1 MASONRY FIELD
- 2 MASONRY ACCENT #1
- 3 MASONRY ACCENT #2
- 4 MASONRY ACCENT BAND
- 5 MASONRY SILLS
- 6 MASONRY STONE
- 7 MASONRY BASE
- 8 COMPOSITE SIDING #1
- 9 COMPOSITE SIDING #2
- 10 COMPOSITE SHINGLE
- 11 COMPOSITE PANEL #1
- 12 COMPOSITE PANEL #2
- 13 COMPOSITE PANEL #3
- 14 COMPOSITE TRIM #1
- 15 COMPOSITE TRIM #2
- 16 COMPOSITE WOOD
- 17 METAL WALL ACCENT PANELS
- 18 METAL STOREFRONT / FRAME
- 19 METAL PANEL
- 20 METAL AWNING
- 21 METAL RAILING
- 22 GARAGE DOOR
- 23 WINDOWS/DOORS WOOD (EXISTING)
- 24 WINDOWS/DOORS WOOD (NEW)
- 25 WINDOWS/DOORS VINYL #1
- 26 WINDOWS/DOORS VINYL #2
- 27 CONCRETE MASONRY
- 28 HEAVY PROFILE ASPHALT ROOF
- 29 GLASS PANELS
- 30 STUCCO PARAPET
- 31 STUCCO WALL
- 32 STUCCO FIELD
- 33 STUCCO ACCENT #1
- 34 STUCCO ACCENT #2
- 35 FASCIA/SOFFIT
- 36 COLUMNS
- 37 RETAINING WALL
- 38 PRECAST CONCRETE
- 39 NOT USED
- 40 NOT USED
- 41 METAL ROOF

MATERIALS LEGEND FOR BUILDING K:

GLASS TINT - LIGHT GREEN/ GRAY
METAL STRUCTURAL FRAME - LT. WARM GRAY
STONE - TO MATCH BUILDING A
PRECAST CONCRETE - WARM TAN/ BUFF

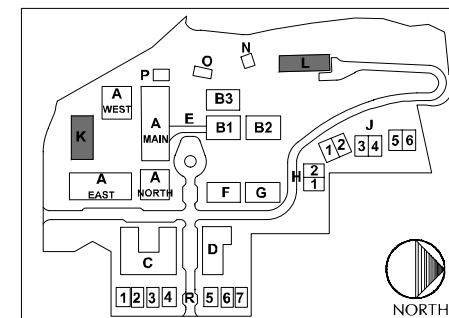

KEY PLAN

DEVELOPER:

MAPLETON HILL
INVESTMENT GROUP

ARCHITECT:

MULHERN GROUP
ARCHITECTURE PLANNING INTERIORS

ENGINEER:

J&J
CONSULTING ENGINEERS

CONSULTANT:

pcs group inc.

SITE REVIEW SUBMITTAL #4 LUR 2016-00065

THE ACADEMY ON
MAPLETON HILL
BOULDER, COLORADO

DATE:	REVISION:
08-01-16	SITE REVIEW #1
04-03-17	SITE REVIEW #2
07-28-17	BDAB
11-06-17	SITE REVIEW #3
04-04-18	SITE REVIEW #4
05-04-18	S.R.#4 - CORRECTIONS

SHEET NAME:

ELEVATIONS
BUILDING K & L

SHEET NUMBER:

A-6.07



DEVELOPER:

MAPLETON HILL
INVESTMENT GROUP




MATERIALS KEY

- 1 MASONRY FIELD
- 2 MASONRY ACCENT #1
- 3 MASONRY ACCENT #2
- 4 MASONRY ACCENT BAND
- 5 MASONRY SILLS
- 6 MASONRY STONE
- 7 MASONRY BASE
- 8 COMPOSITE SIDING #1
- 9 COMPOSITE SIDING #2
- 10 COMPOSITE SHINGLE
- 11 COMPOSITE PANEL #1
- 12 COMPOSITE PANEL #2
- 13 COMPOSITE PANEL #3
- 14 COMPOSITE TRIM #1
- 15 COMPOSITE TRIM #2
- 16 COMPOSITE WOOD
- 17 METAL WALL ACCENT PANELS
- 18 METAL STOREFRONT / FRAME
- 19 METAL PANEL
- 20 METAL AWNING
- 21 METAL RAILING
- 22 GARAGE DOOR
- 23 WINDOWS/DOORS WOOD (EXISTING)
- 24 WINDOWS/DOORS WOOD (NEW)
- 25 WINDOWS/DOORS VINYL #1
- 26 WINDOWS/DOORS VINYL #2
- 27 CONCRETE MASONRY
- 28 HEAVY PROFILE ASPHALT ROOF
- 29 GLASS PANELS
- 30 STUCCO PARAPET
- 31 STUCCO WALL
- 32 STUCCO FIELD
- 33 STUCCO ACCENT #1
- 34 STUCCO ACCENT #2
- 35 FASCIA/SOFFIT
- 36 COLUMNS
- 37 RETAINING WALL
- 38 PRECAST CONCRETE
- 39 NOT USED
- 40 NOT USED
- 41 METAL ROOF

MATERIALS LEGEND FOR BUILDING P:

GLASS TINT - LIGHT GREEN/ GRAY
METAL FRAME/ WINDOW/ DOOR - LT. WARM GRAY
STONE - TO MATCH BUILDING A
TRIM - BEIGE
ASPHALT ROOF - WARM GRAY/ BROWN
PRECAST ACCENT - WARM TAN/ CLAY

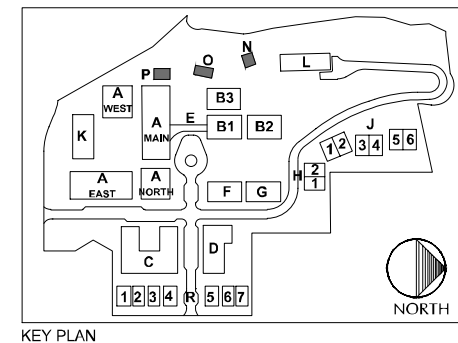

KEY PLAN

SITE REVIEW SUBMITTAL #4 LUR 2016-00065
**THE ACADEMY ON
MAPLETON HILL**
BOULDER, COLORADO

DATE:	REVISION:
08-01-16	SITE REVIEW #1
04-03-17	SITE REVIEW #2
07-28-17	BDAB
11-06-17	SITE REVIEW #3
04-04-18	SITE REVIEW #4
05-04-18	S.R.#4 - CORRECTIONS

SHEET NAME:
ELEVATIONS
BUILDINGS N, O, & P

SHEET NUMBER:

A-6.08



4 BUILDING N - WEST
1/16" = 1'-0" EXISTING



3 BUILDING N - NORTH
1/16" = 1'-0" EXISTING




2 BUILDING N - EAST
1/16" = 1'-0" EXISTING




1 BUILDING N - SOUTH
1/16" = 1'-0" EXISTING

EXISTING BUILDING
(RELOCATED)

 

8 BUILDING O - WEST
1/16" = 1'-0" EXISTING

 

7 BUILDING O - NORTH
1/16" = 1'-0" EXISTING




6 BUILDING O - EAST
1/16" = 1'-0" EXISTING




5 BUILDING O - SOUTH
1/16" = 1'-0" EXISTING


EXISTING BUILDING

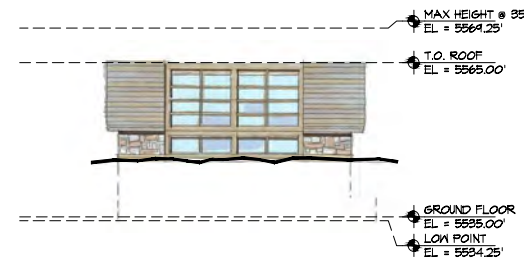


12 BUILDING P - WEST
1/16" = 1'-0"

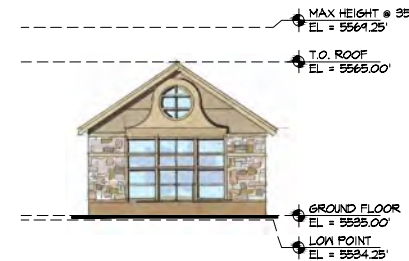

11 BUILDING P - NORTH
1/16" = 1'-0"

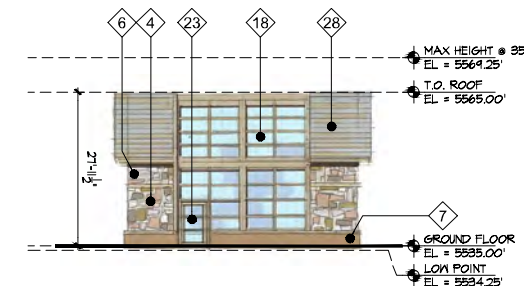

10 BUILDING P - EAST
1/16" = 1'-0"

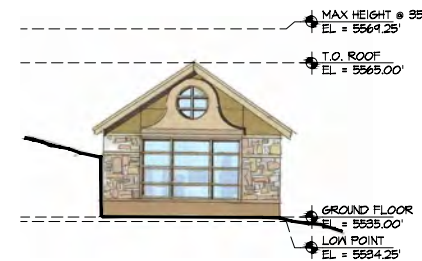


9 BUILDING P - SOUTH
1/16" = 1'-0"

EXISTING BUILDING




16 COTTAGE R1 - WEST
1/16" = 1'-0"

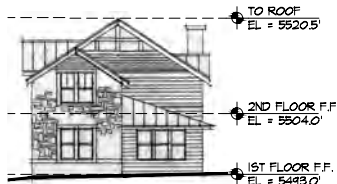


12 COTTAGE R2 - WEST
1/16" = 1'-0"




8 COTTAGE R3 - WEST
1/16" = 1'-0"

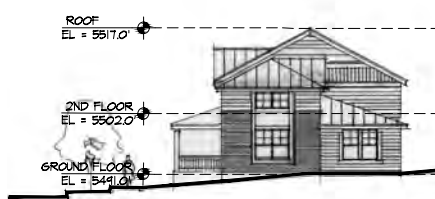


4 COTTAGE R4 - WEST
1/16" = 1'-0"

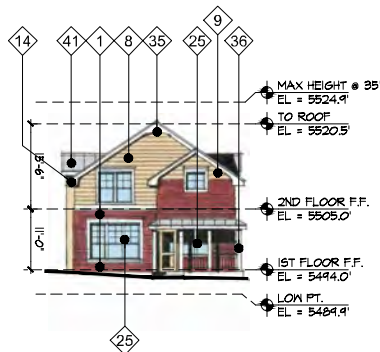


14 COTTAGE R1 - EAST
1/16" = 1'-0"

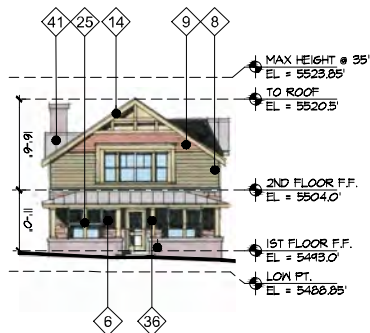

10 COTTAGE R2 - EAST
1/16" = 1'-0"

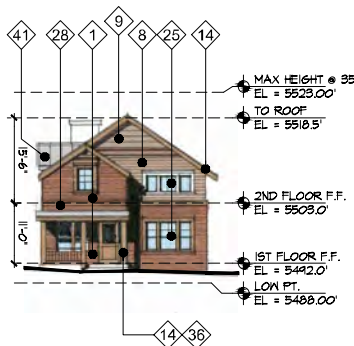

6 COTTAGE R3 - EAST
1/16" = 1'-0"

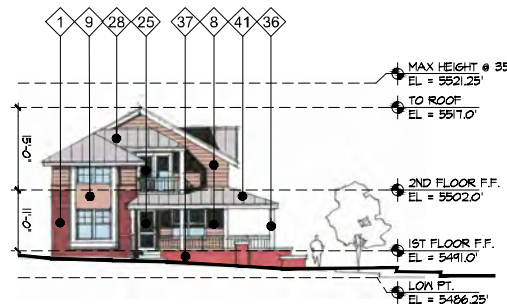

2 COTTAGE R4 - EAST
1/16" = 1'-0"

MATERIALS LEGEND

R1

TRIM - BEIGE
WINDOWS - LIGHT WARM GRAY
BRICK - MEDIUM RED
SIDING #1 (FIELD) - TAN
SIDING #2 (ACCENT) - ?????
ASPHALT ROOF - WARM GRAY/BROWN
METAL ACCENT ROOF - 5V CRIMP

MATERIALS LEGEND

R2

TRIM - BEIGE
WINDOWS - DARK BROWN/BLACK
STONE MASONRY - TO MATCH BUILDING A
SIDING #1 (FIELD) - SAGE GREEN
SIDING #2 (ACCENT) - CLAY
SIDING #3 (TOP) - TAN
ASPHALT ROOF - WARM GRAY
METAL ACCENT ROOF - 5V CRIMP

MATERIALS LEGEND

R3

TRIM - BEIGE
WINDOWS - LIGHT WARM GRAY
BRICK - RED WITH GREEN AND TAN FLASHING
SIDING #1 (FIELD) - CLAY
SIDING #2 (ACCENT) - TAN
ASPHALT ROOF - WARM GRAY/BROWN
METAL ACCENT ROOF - 5V CRIMP

MATERIALS LEGEND

R4

TRIM - BEIGE
WINDOWS - LIGHT WARM GRAY
BRICK - MEDIUM RED
SIDING #1 (FIELD) - TAN
SIDING #2 (ACCENT) - ????
METAL PORCH ROOF
ASPHALT ROOF - WARM GRAY/BROWN
METAL ACCENT ROOF - 5V CRIMP

MATERIALS KEY

- 1 MASONRY FIELD
- 2 MASONRY ACCENT #1
- 3 MASONRY ACCENT #2
- 4 MASONRY ACCENT BAND
- 5 MASONRY SILLS
- 6 MASONRY STONE
- 7 MASONRY BASE
- 8 COMPOSITE SIDING #1
- 9 COMPOSITE SIDING #2
- 10 COMPOSITE SHINGLE
- 11 COMPOSITE PANEL #1
- 12 COMPOSITE PANEL #2
- 13 COMPOSITE PANEL #3
- 14 COMPOSITE TRIM #1
- 15 COMPOSITE TRIM #2
- 16 COMPOSITE WOOD
- 17 METAL WALL ACCENT PANELS
- 18 METAL STOREFRONT / FRAME
- 19 METAL PANEL
- 20 METAL AWNING
- 21 METAL RAILING
- 22 GARAGE DOOR
- 23 WINDOWS/DOORS WOOD (EXISTING)
- 24 WINDOWS/DOORS WOOD (NEW)
- 25 WINDOWS/DOORS VINYL #1
- 26 WINDOWS/DOORS VINYL #2
- 27 CONCRETE MASONRY
- 28 HEAVY PROFILE ASPHALT ROOF
- 29 GLASS PANELS
- 30 STUCCO PARAPET
- 31 STUCCO WALL
- 32 STUCCO FIELD
- 33 STUCCO ACCENT #1
- 34 STUCCO ACCENT #2
- 35 FASCIA/SOFFIT
- 36 COLUMNS
- 37 RETAINING WALL
- 38 PRECAST CONCRETE
- 39 NOT USED
- 40 NOT USED
- 41 METAL ROOF

DEVELOPER:

MAPLETON HILL
INVESTMENT GROUP

ARCHITECT:

MULHERN GROUP
ARCHITECTURE PLANNING INTERIORS

ENGINEER:


CONSULTING ENGINEERS

CONSULTANT:

pcs group inc.

SITE REVIEW SUBMITTAL #4 LUR 2016-00065

THE ACADEMY ON
MAPLETON HILL
BOULDER, COLORADO

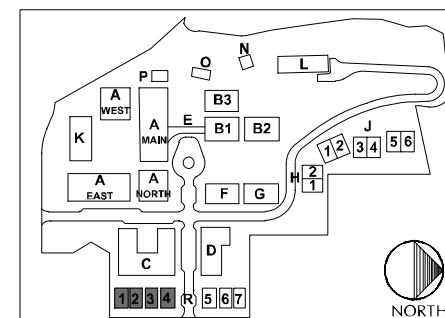


DATE:	REVISION:
08-01-16	SITE REVIEW #1
04-03-17	SITE REVIEW #2
07-28-17	BDAB
11-06-17	SITE REVIEW #3
04-04-18	SITE REVIEW #4
05-04-18	S.R.#4 - CORRECTIONS

SHEET NAME:


ELEVATIONS
COTTAGES R1-4

SHEET NUMBER:

A-6.09

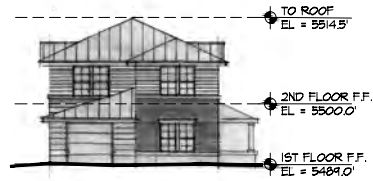

12 COTTAGE R5 - WEST
1/16" = 1'-0"

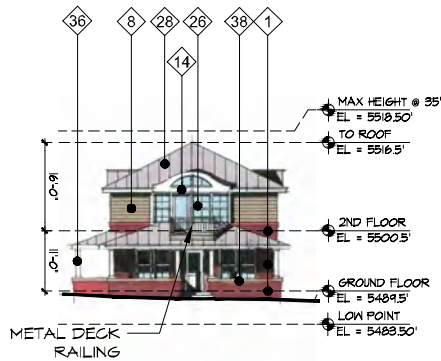


10 COTTAGE R5 - EAST
1/16" = 1'-0"

MATERIALS LEGEND FOR COTTAGE R5:

TRIM - BEIGE
WINDOWS - DARK BROWN/ BLACK
STONE MASONRY - GRAY/ BUFF/ RED
STONE - TO MATCH BUILDING A NORTH
SIDING #1 (FIELD) - SAGE
SIDING #2 (ACCENT MID PANEL) - CLAY
SIDING #3 (ACCENT TOP PANEL) - TAN
METAL ROOF (ACCENT) - 5V CRIMP
ASPHALT ROOF - DARK GRAY HEAVY PROFILE
METAL DECK RAIL - BLACK




8 COTTAGE R6 - WEST
1/16" = 1'-0"

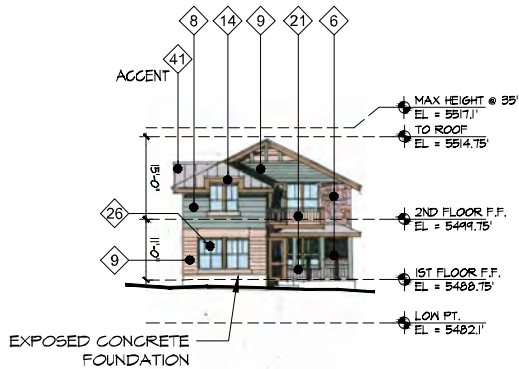


6 COTTAGE R6 - EAST
1/16" = 1'-0"

MATERIALS LEGEND FOR COTTAGE R6:

TRIM - BEIGE
WINDOWS - DARK BROWN/ BLACK
STONE MASONRY - GRAY/ BUFF/ RED
STONE - TO MATCH BUILDING A
SIDING #1 (FIELD) - CLAY
SIDING #2 (ACCENT) - SAGE
METAL ROOF (ACCENT) - 5V CRIMP
ASPHALT ROOF - DARK GRAY HEAVY PROFILE
METAL DECK RAIL - BROWN

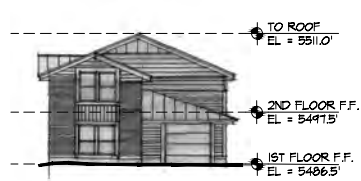

4 COTTAGE R7 - WEST
1/16" = 1'-0"

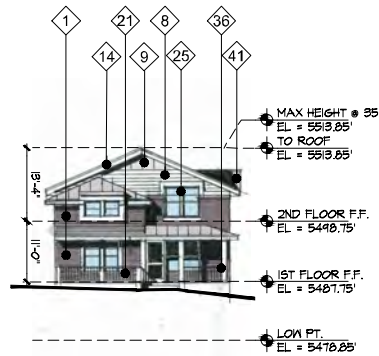

2 COTTAGE R7 - EAST
1/16" = 1'-0"

MATERIALS LEGEND FOR COTTAGE R7:

TRIM - BEIGE
WINDOWS - LT. WARM GRAY
STONE MASONRY - GRAY/ BUFF/ RED
STONE - TO MATCH BUILDING A NORTH
SIDING #1 (FIELD) - DARK GRAY
SIDING #2 (ACCENT) - TAN
METAL ROOF (ACCENT) - 5V CRIMP
ASPHALT ROOF - MEDIUM GRAY

MATERIALS KEY

- 1 MASONRY FIELD
- 2 MASONRY ACCENT #1
- 3 MASONRY ACCENT #2
- 4 MASONRY ACCENT BAND
- 5 MASONRY SILLS
- 6 MASONRY STONE
- 7 MASONRY BASE
- 8 COMPOSITE SIDING #1
- 9 COMPOSITE SIDING #2
- 10 COMPOSITE SHINGLE
- 11 COMPOSITE PANEL #1
- 12 COMPOSITE PANEL #2
- 13 COMPOSITE PANEL #3
- 14 COMPOSITE TRIM #1
- 15 COMPOSITE TRIM #2
- 16 COMPOSITE WOOD
- 17 METAL WALL ACCENT PANELS
- 18 METAL STOREFRONT / FRAME
- 19 METAL PANEL
- 20 METAL AWNING
- 21 METAL RAILING
- 22 GARAGE DOOR
- 23 WINDOWS/DOORS WOOD (EXISTING)
- 24 WINDOWS/DOORS WOOD (NEW)
- 25 WINDOWS/DOORS VINYL #1
- 26 WINDOWS/DOORS VINYL #2
- 27 CONCRETE MASONRY
- 28 HEAVY PROFILE ASPHALT ROOF
- 29 GLASS PANELS
- 30 STUCCO PARAPET
- 31 STUCCO WALL
- 32 STUCCO FIELD
- 33 STUCCO ACCENT #1
- 34 STUCCO ACCENT #2
- 35 FASCIA/SOFFIT
- 36 COLUMNS
- 37 RETAINING WALL
- 38 PRECAST CONCRETE
- 39 NOT USED
- 40 NOT USED
- 41 METAL ROOF

DEVELOPER:

MAPLETON HILL
INVESTMENT GROUP

ARCHITECT:

MULHERN GROUP
ARCHITECTURE PLANNING INTERIOR

ENGINEER:


CONSULTING ENGINEERS

CONSULTANT:

pcs group inc.

SITE REVIEW SUBMITTAL #4 LUR 2016-00065

THE ACADEMY ON
MAPLETON HILL
BOULDER, COLORADO

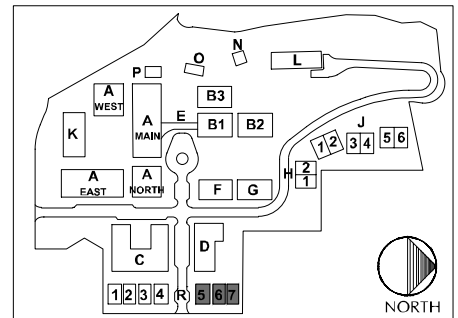

KEY PLAN








DATE:	REVISION:
08-01-16	SITE REVIEW #1
04-03-17	SITE REVIEW #2
07-28-17	BDAB
11-06-17	SITE REVIEW #3
04-04-18	SITE REVIEW #4
05-04-18	S.R.#4 - CORRECTIONS

SHEET NAME:

ELEVATIONS
COTTAGES R5-7

SHEET NUMBER:

A-6.10

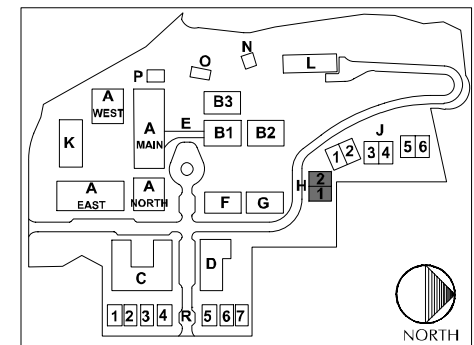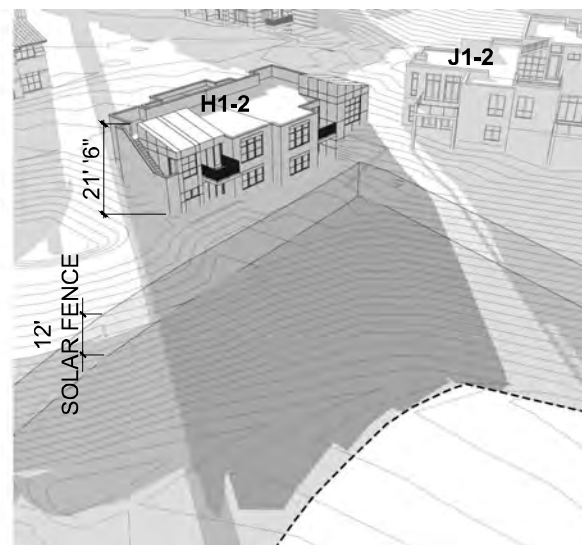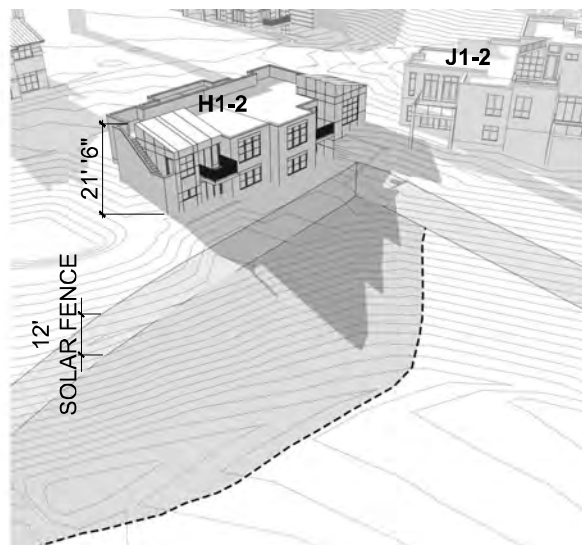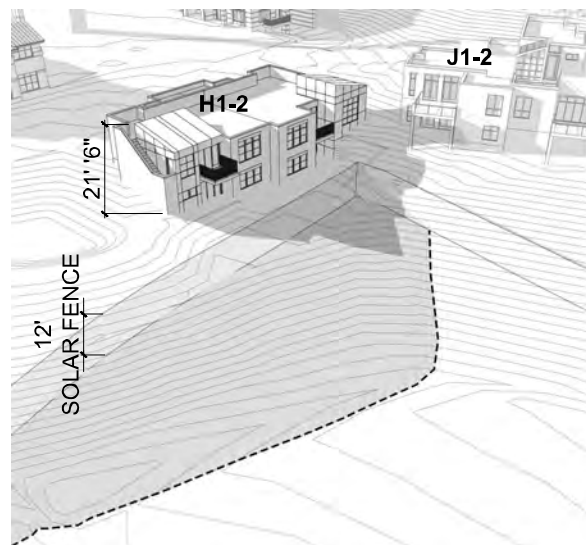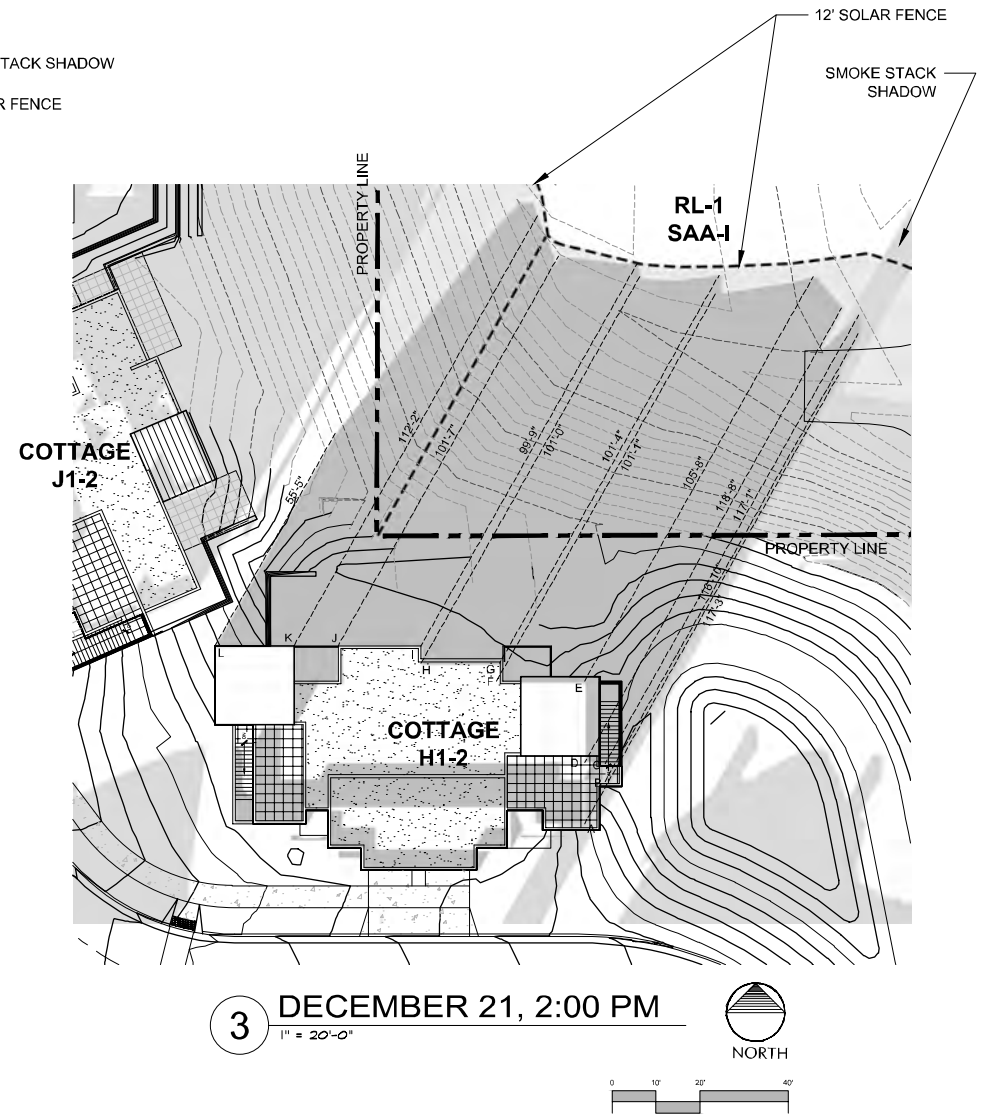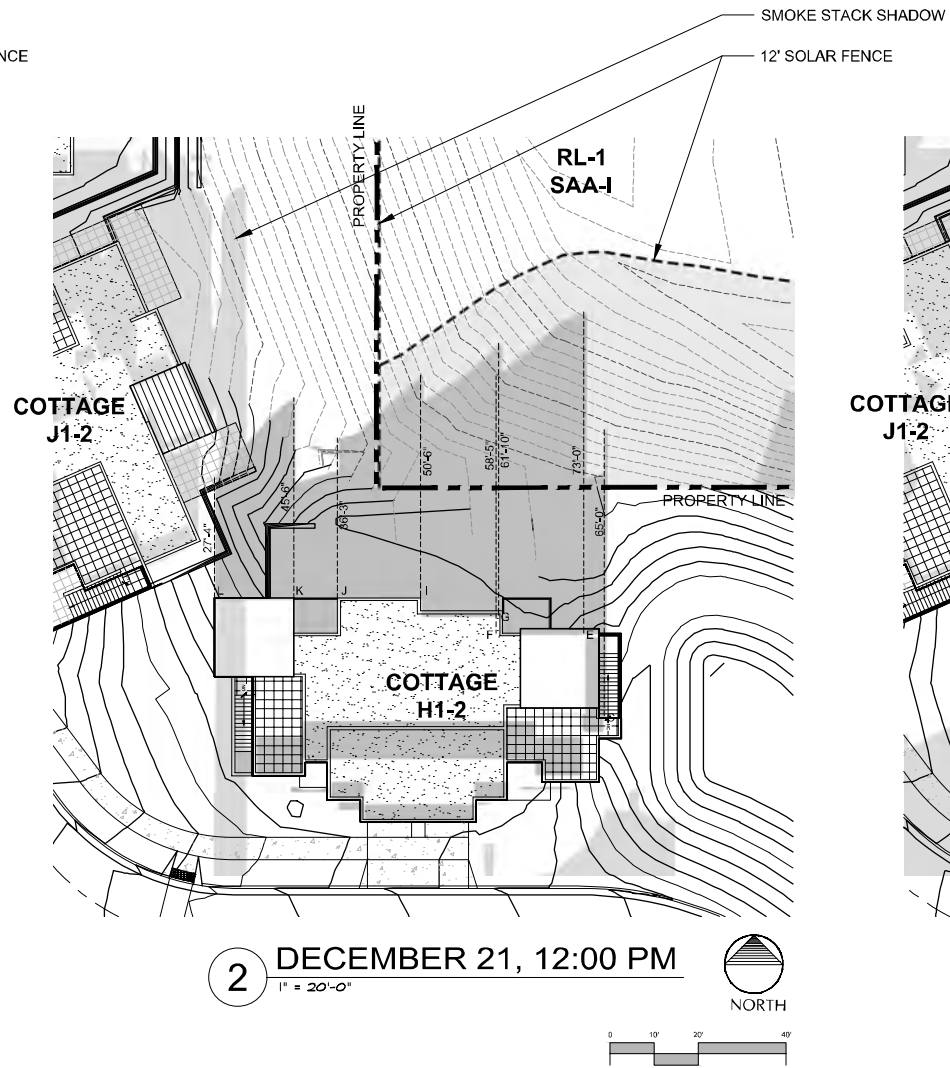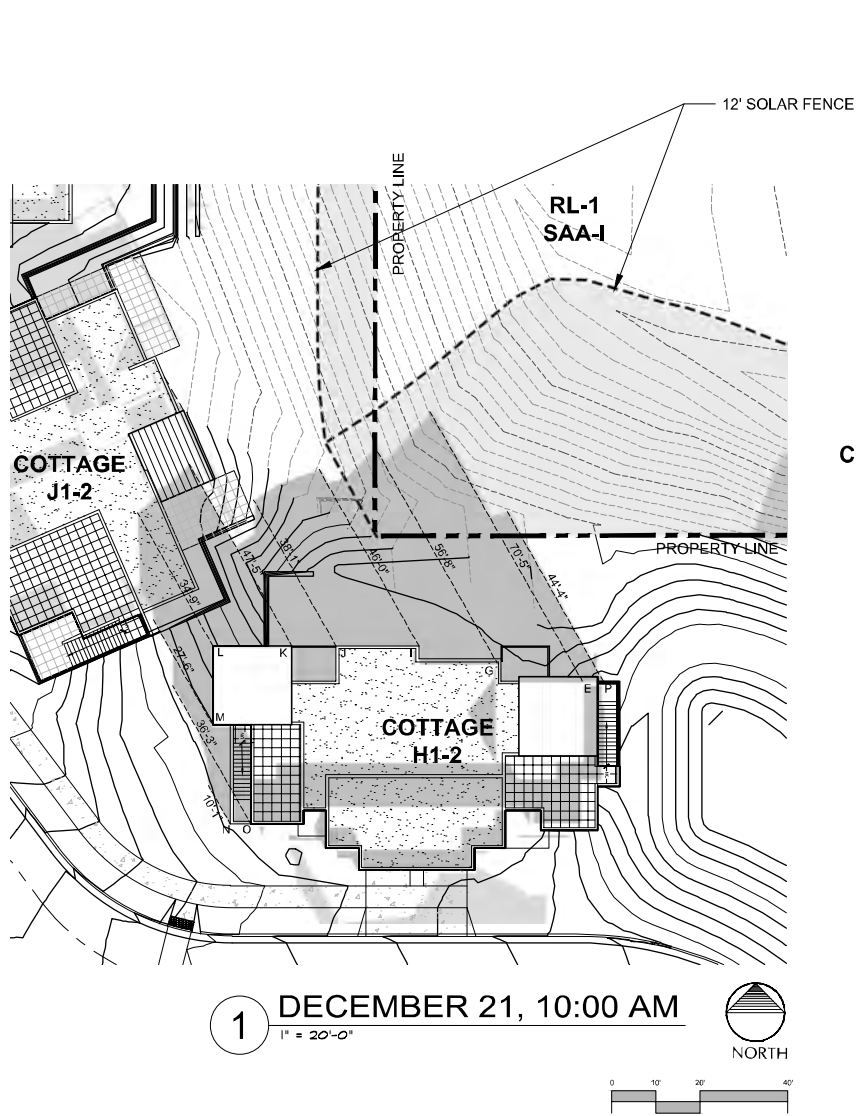

DEVELOPER:
MAPLETON HILL
INVESTMENT GROUP

ARCHITECT:
MULHERN GROUP
ARCHITECTURE PLANNING INTERIOR

ENGINEER:
CONSULTING ENGINEERS








CONSULTANT:
pcs group inc.

SITE REVIEW SUBMITTAL #4 LUR 2016-00065
**THE ACADEMY ON
MAPLETON HILL**
BOULDER, COLORADO

DATE:	REVISION:
08-01-16	SITE REVIEW #1
04-03-17	SITE REVIEW #2
07-28-17	BDAB
11-06-17	SITE REVIEW #3
04-04-18	SITE REVIEW #4
05-04-18	S.R.#4 - CORRECTIONS

SHEET NAME:
SHADOW ANALYSIS
COTTAGE H

SHEET NUMBER:
A-7.01

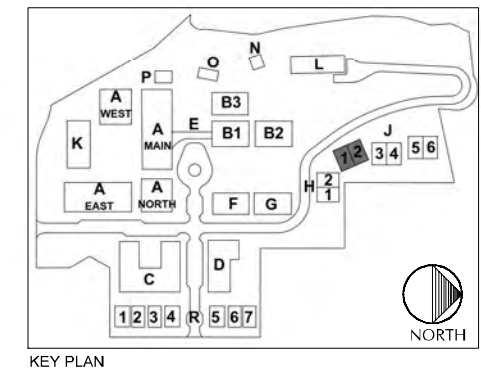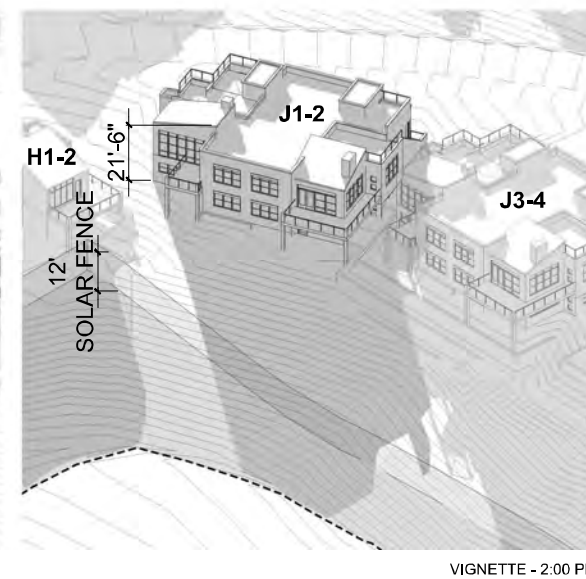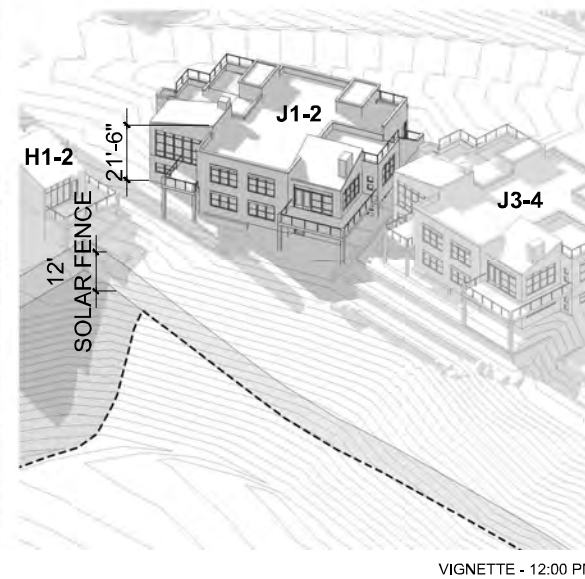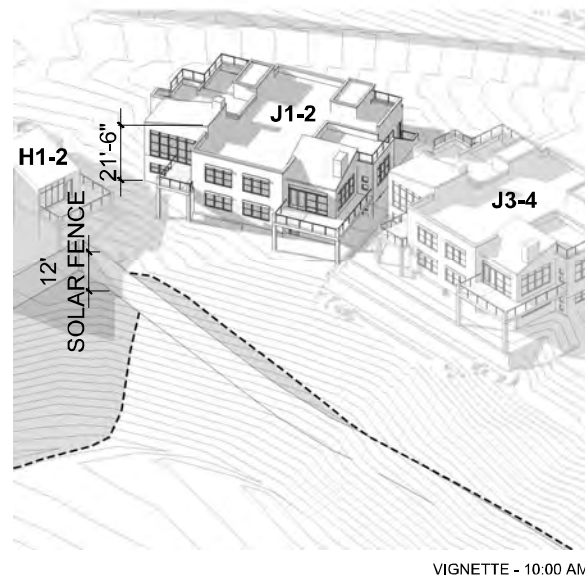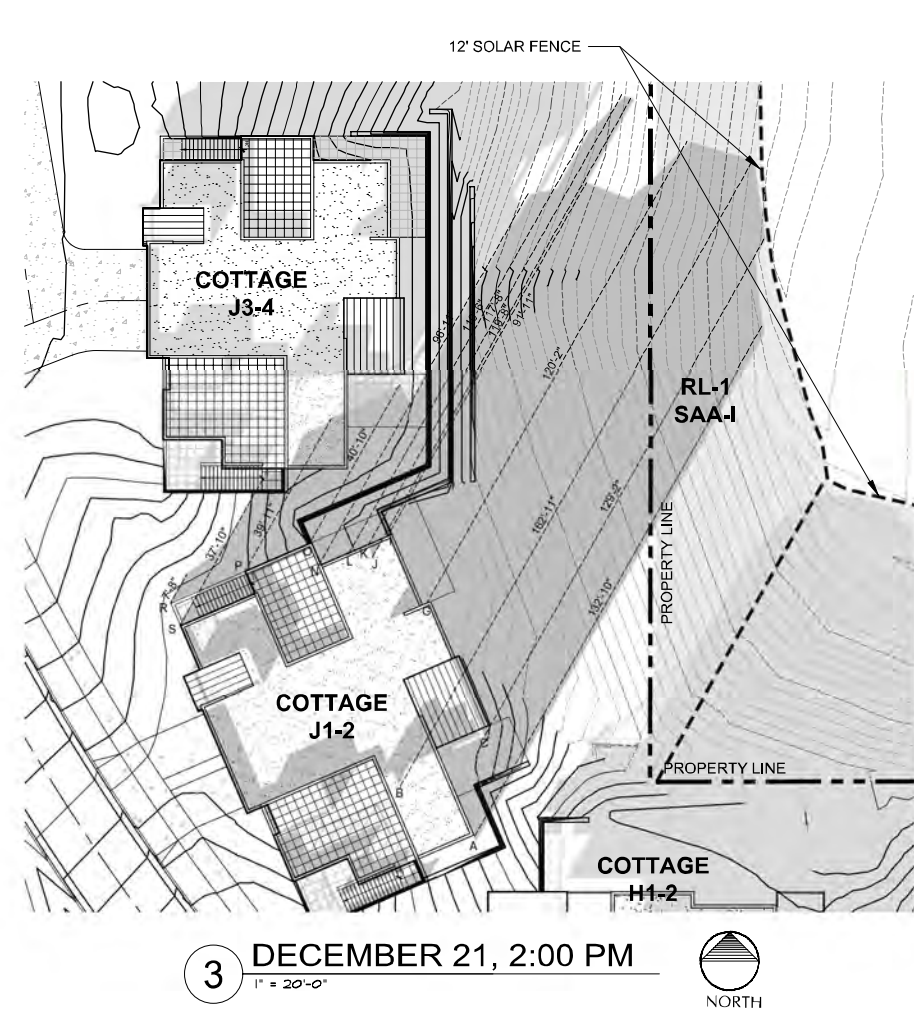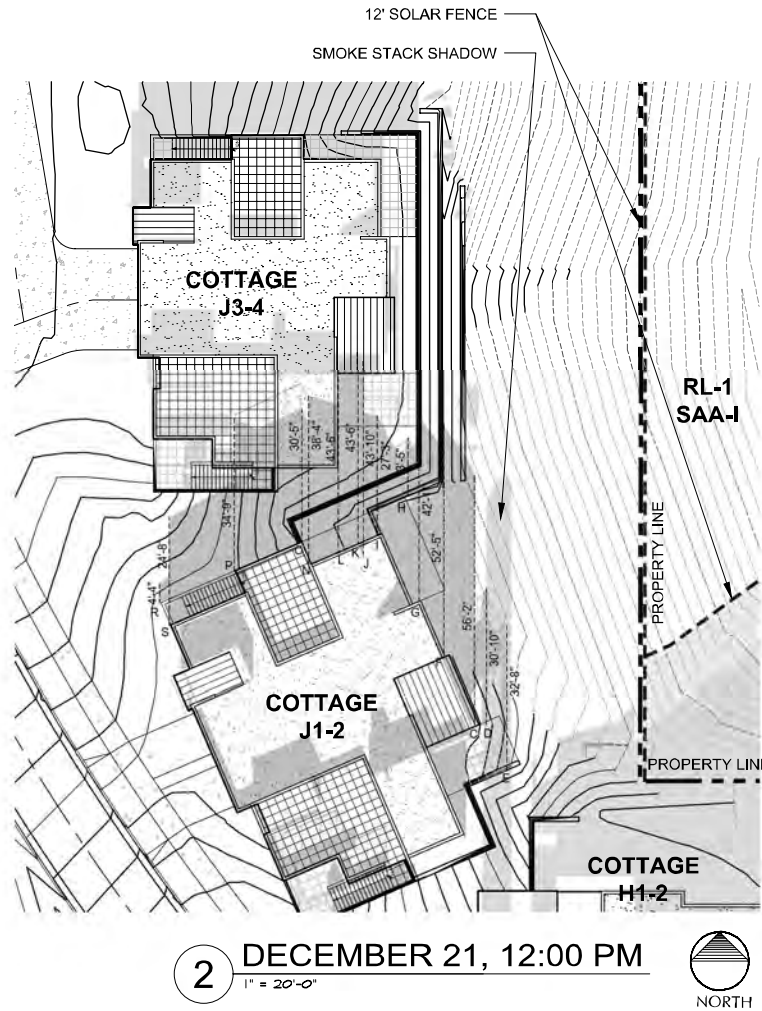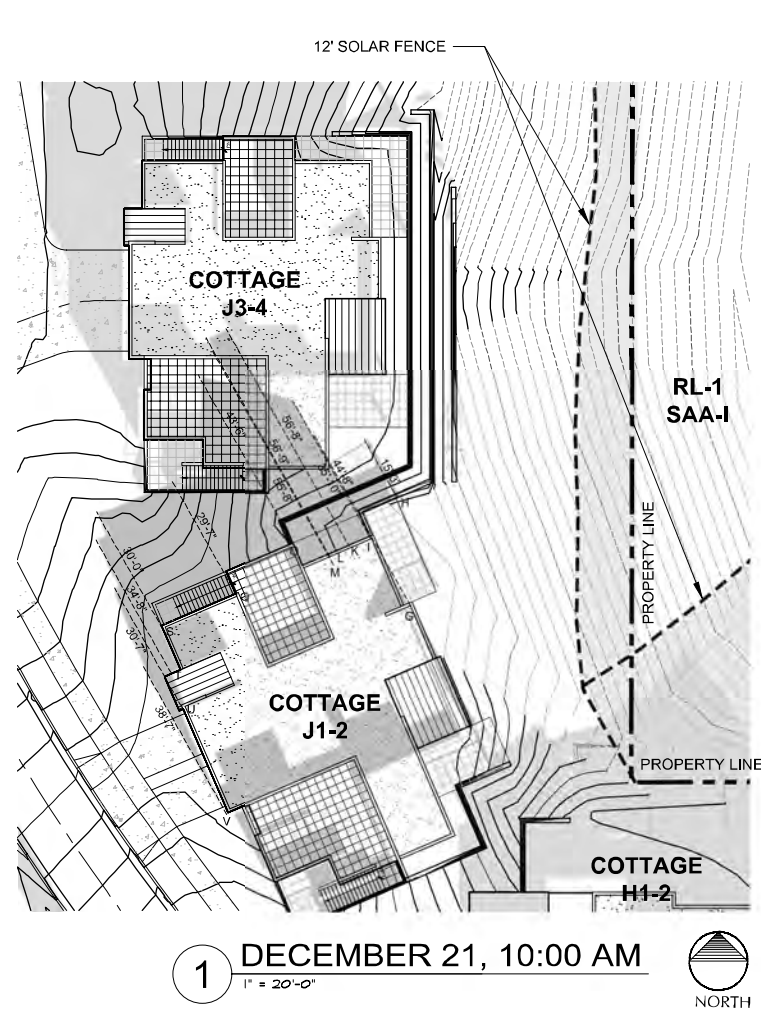

DEVELOPER:

MAPLETON HILL INVESTMENT GROUP

ARCHITECT:

MULHERN GROUP

ARCHITECTURE PLANNING INTERIORS

ENGINEER:

CONSULTING ENGINEERS

CONSULTANT:

pcs group inc.

SITE REVIEW SUBMITTAL #4 LUR 2016-00065

THE ACADEMY ON

MAPLETON HILL

BOULDER, COLORADO

DATE:	REVISION:
08-01-16	SITE REVIEW #1
04-03-17	SITE REVIEW #2
07-28-17	BDAB
11-06-17	SITE REVIEW #3
04-04-18	SITE REVIEW #4
05-04-18	S.R.#4 - CORRECTIONS


SHEET NAME:

SHADOW ANALYSIS


COTTAGE J1&2

SHEET NUMBER:


A-7.02

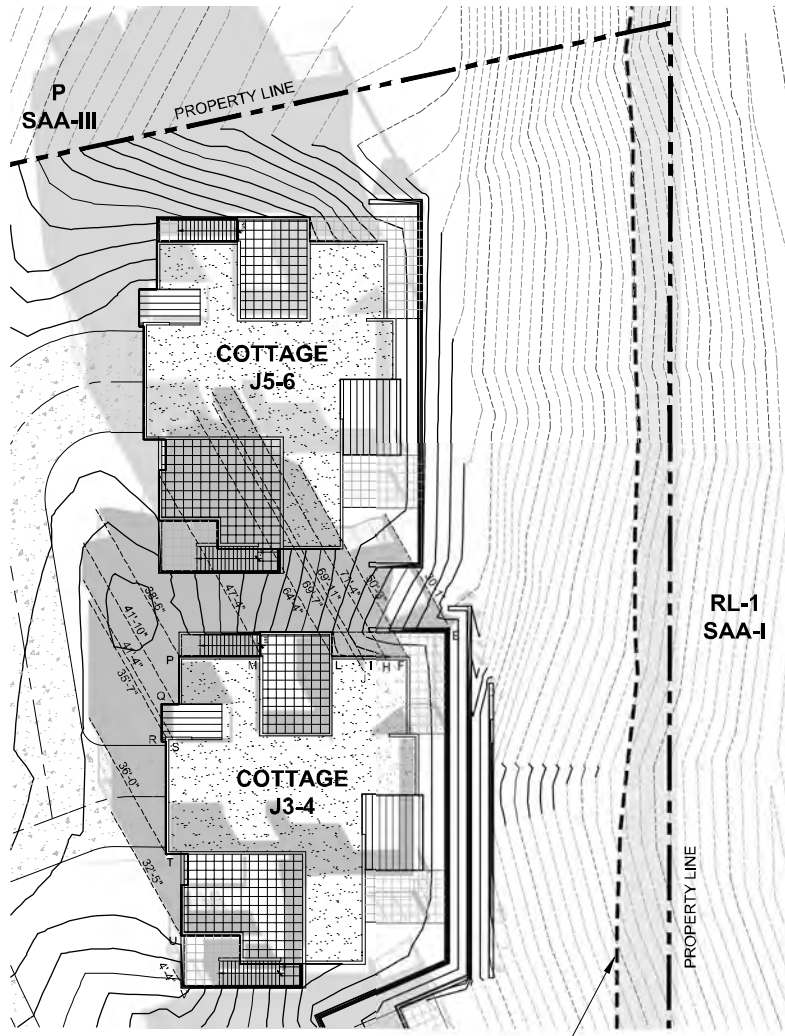





1 DECEMBER 21, 10:00 AM
1" = 20'-0"
NORTH

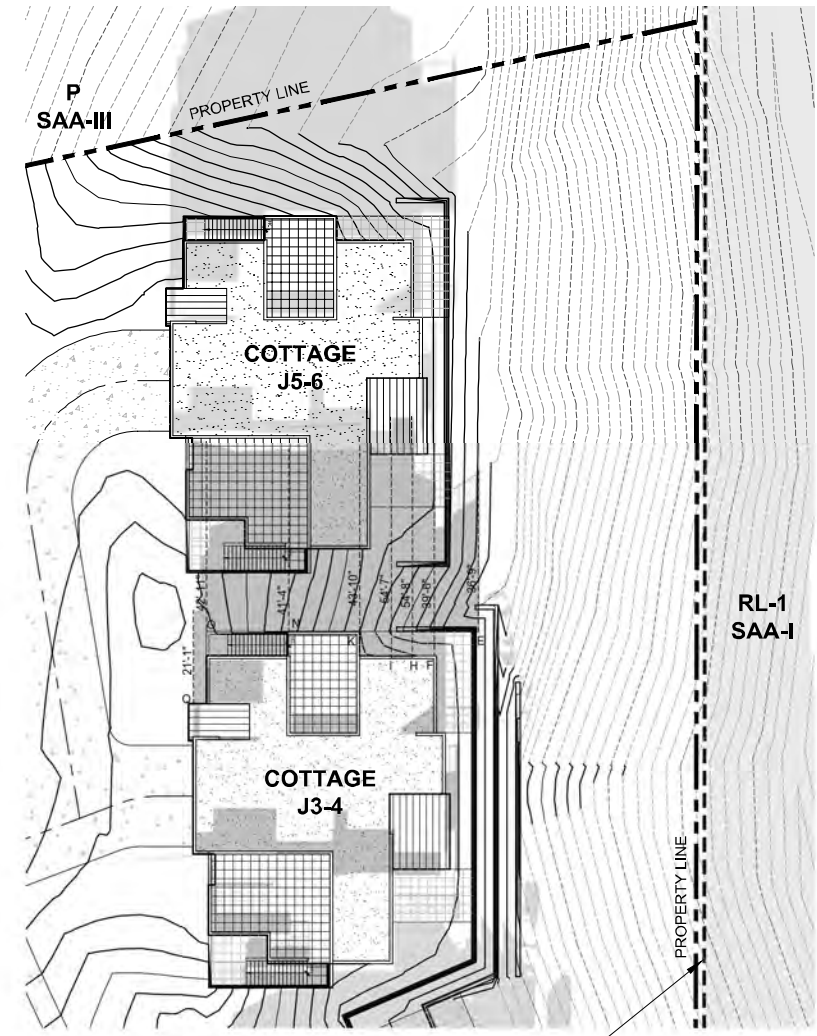

2 DECEMBER 21, 12:00 PM
1" = 20'-0"
NORTH

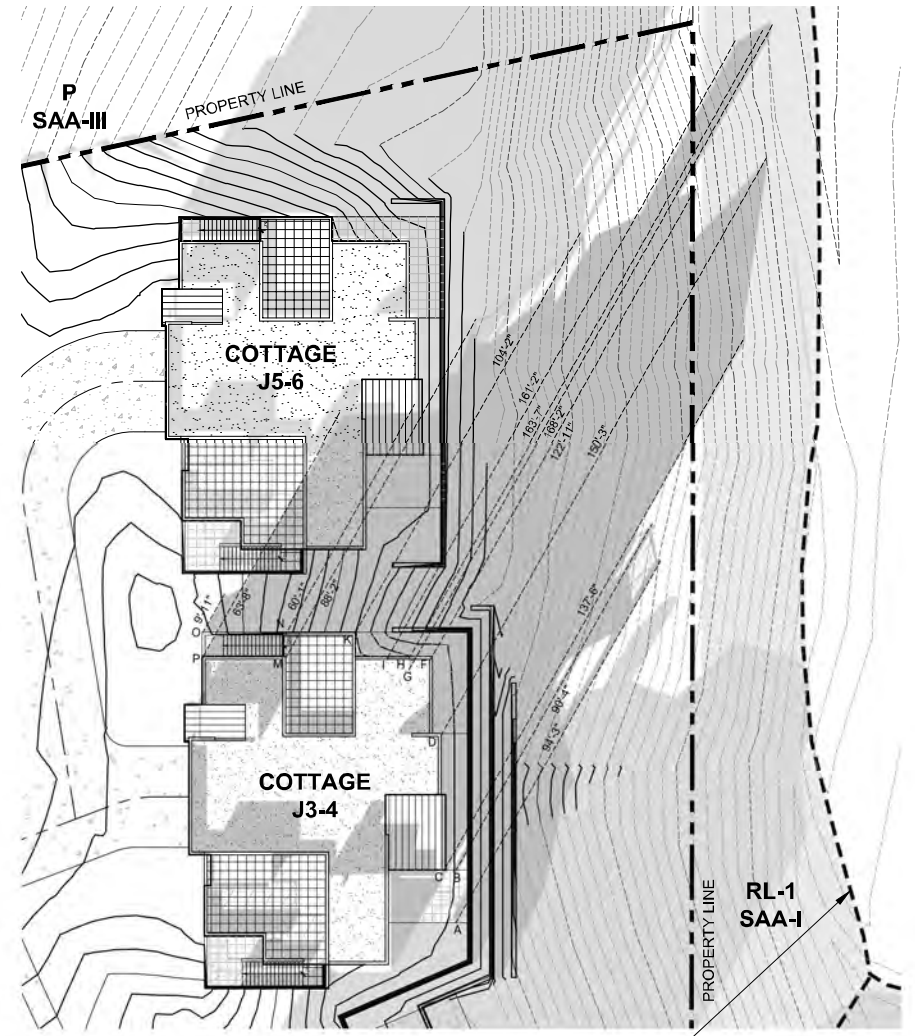

3 DECEMBER 21, 2:00 PM
1" = 20'-0"
NORTH

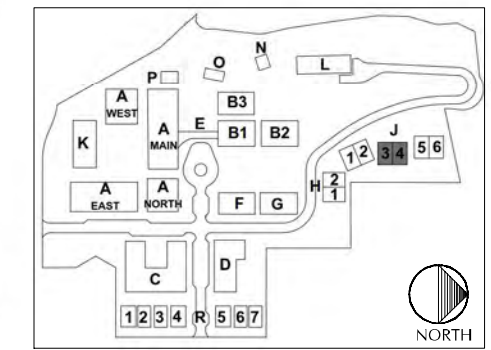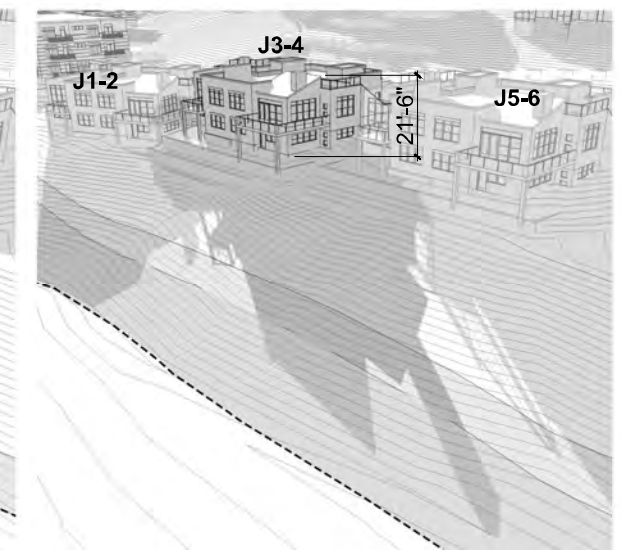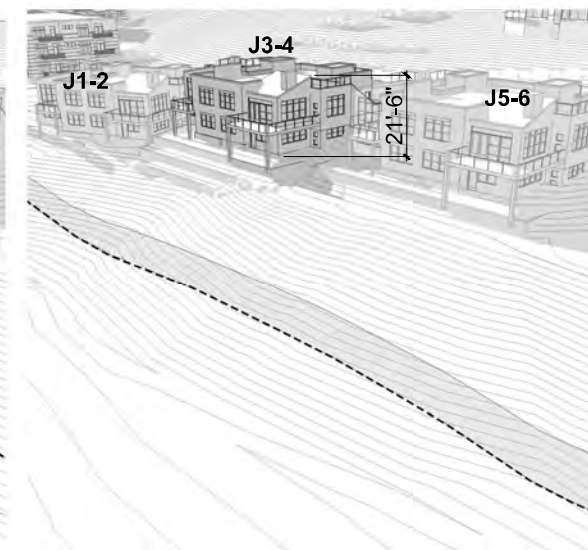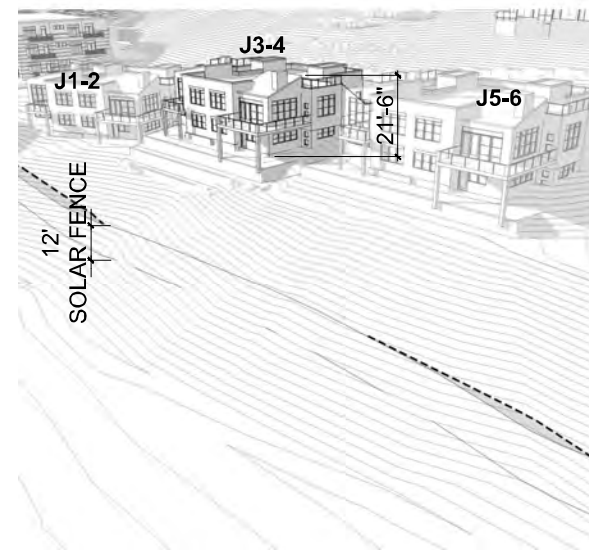

DEVELOPER:
MAPLETON HILL
INVESTMENT GROUP

ARCHITECT:
THE MULHERN GROUP
ARCHITECTURE PLANNING INTERIORS

ENGINEER:
J&J CONSULTING ENGINEERS


CONSULTANT:
pcs group inc.

SITE REVIEW SUBMITTAL #4 LUR 2016-00065
**THE ACADEMY ON
MAPLETON HILL**
BOULDER, COLORADO


DATE:	REVISION:
08-01-16	SITE REVIEW #1
04-03-17	SITE REVIEW #2
07-28-17	BDAB
11-06-17	SITE REVIEW #3
04-04-18	SITE REVIEW #4
05-04-18	S.R.#4 - CORRECTIONS

SHEET NAME:
SHADOW ANALYSIS
COTTAGE J3&4


SHEET NUMBER:
A-7.03

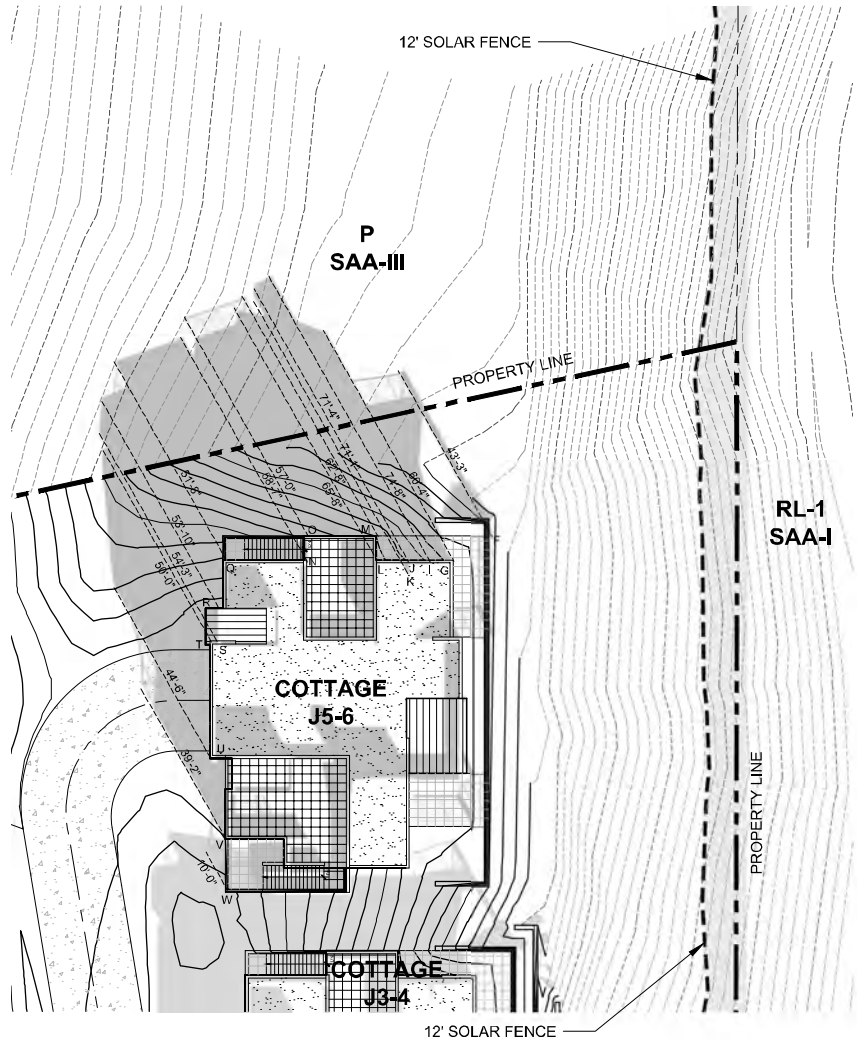

1 DECEMBER 21, 10:00 AM
1" = 20'-0"

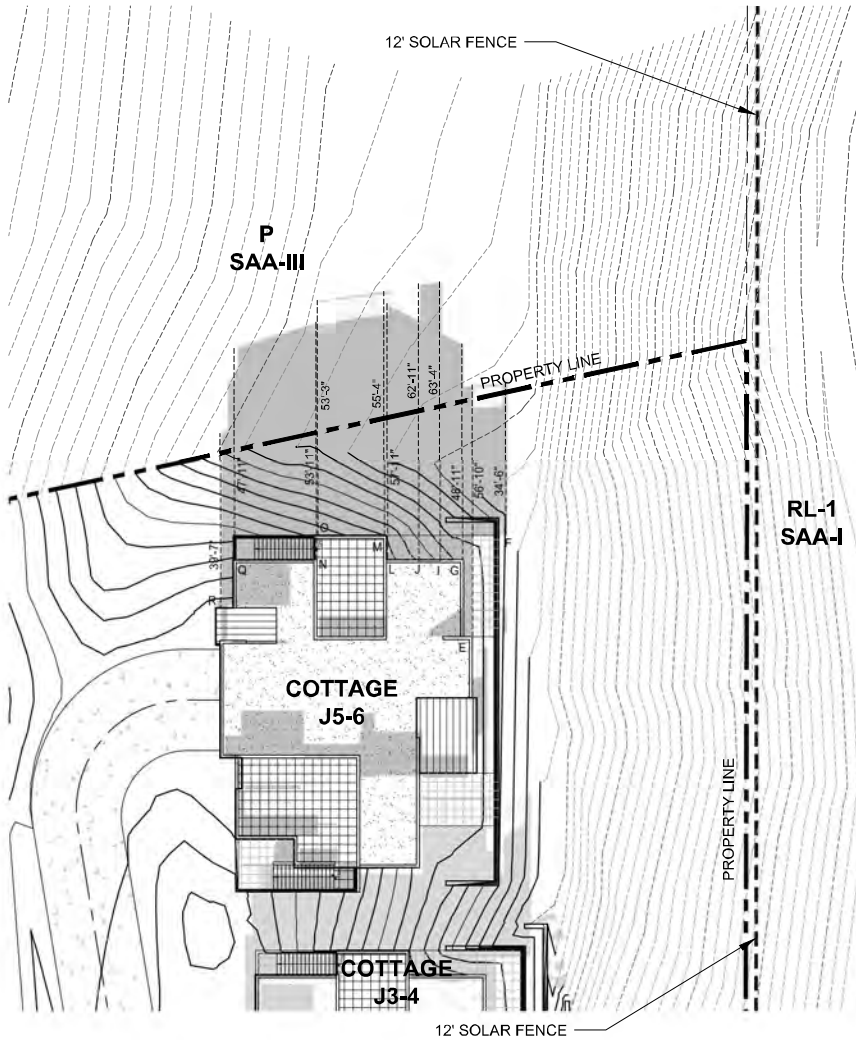


2 DECEMBER 21, 12:00 PM
1" = 20'-0"

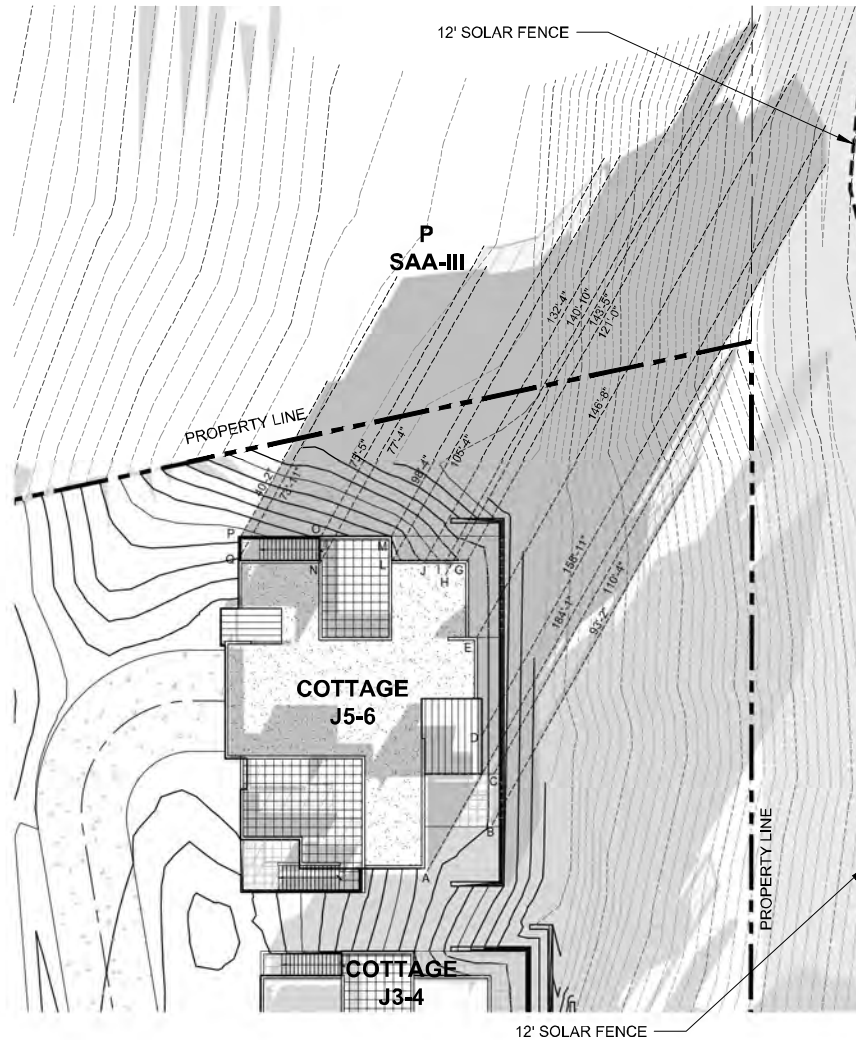


3 DECEMBER 21, 2:00 PM
1" = 20'-0"




VIGNETTE - 10:00 AM

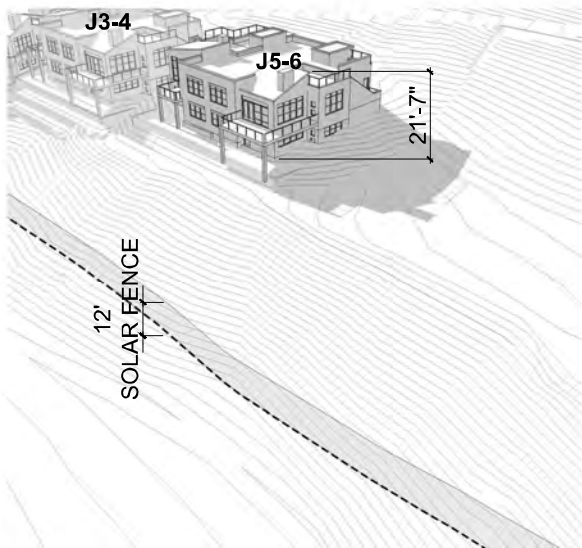

VIGNETTE - 12:00 PM

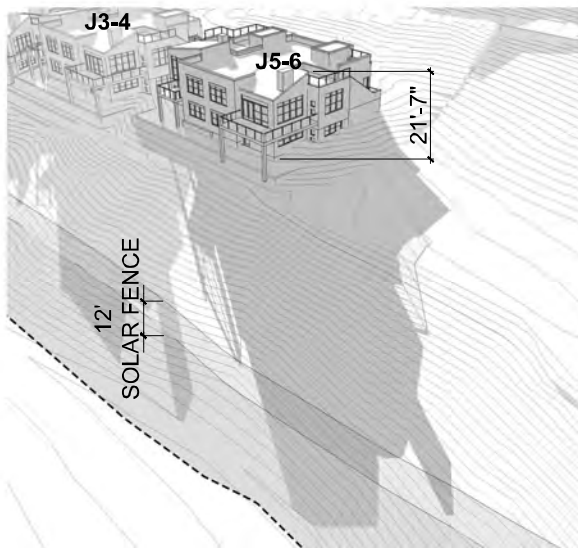

VIGNETTE - 2:00 PM

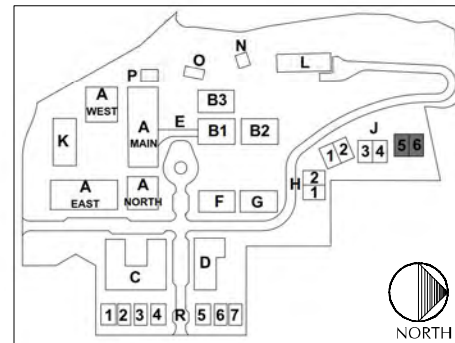

KEY PLAN



DEVELOPER:

MAPLETON HILL
INVESTMENT GROUP

ARCHITECT:



ENGINEER:



CONSULTANT:



SITE REVIEW SUBMITTAL #4 LUR 2016-00065

THE ACADEMY ON MAPLETON HILL BOULDER, COLORADO







DATE:	REVISION:
08-01-16	SITE REVIEW #1
04-03-17	SITE REVIEW #2
07-28-17	BDAB
11-06-17	SITE REVIEW #3
04-04-18	SITE REVIEW #4
05-04-18	S.R.#4 - CORRECTIONS

SHEET NAME:


SHADOW ANALYSIS
COTTAGE J5&6

SHEET NUMBER:

A-7.04

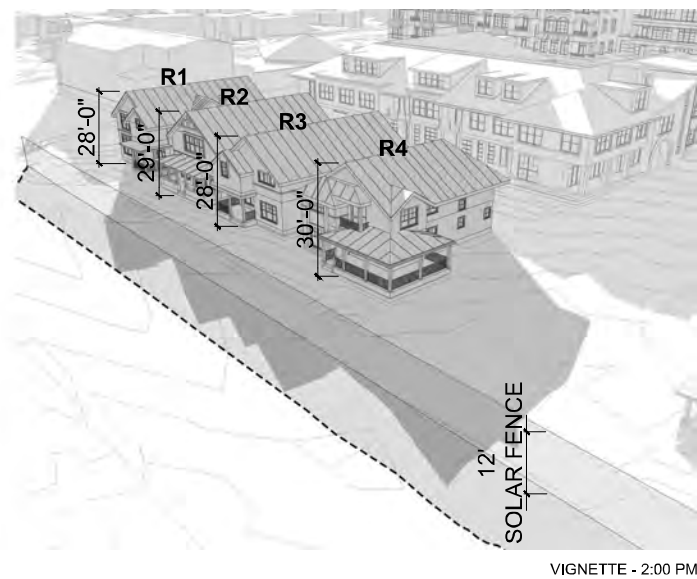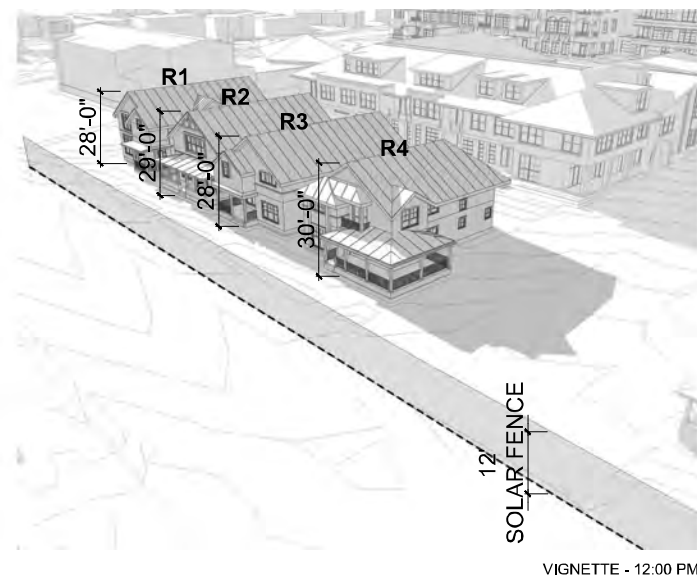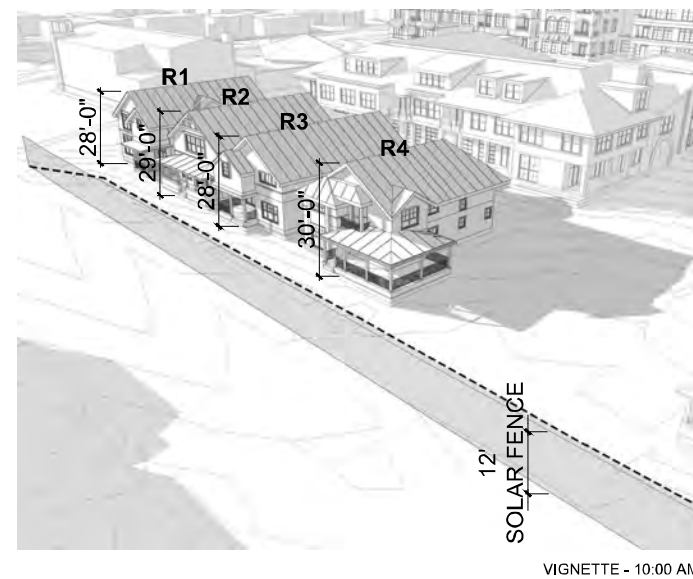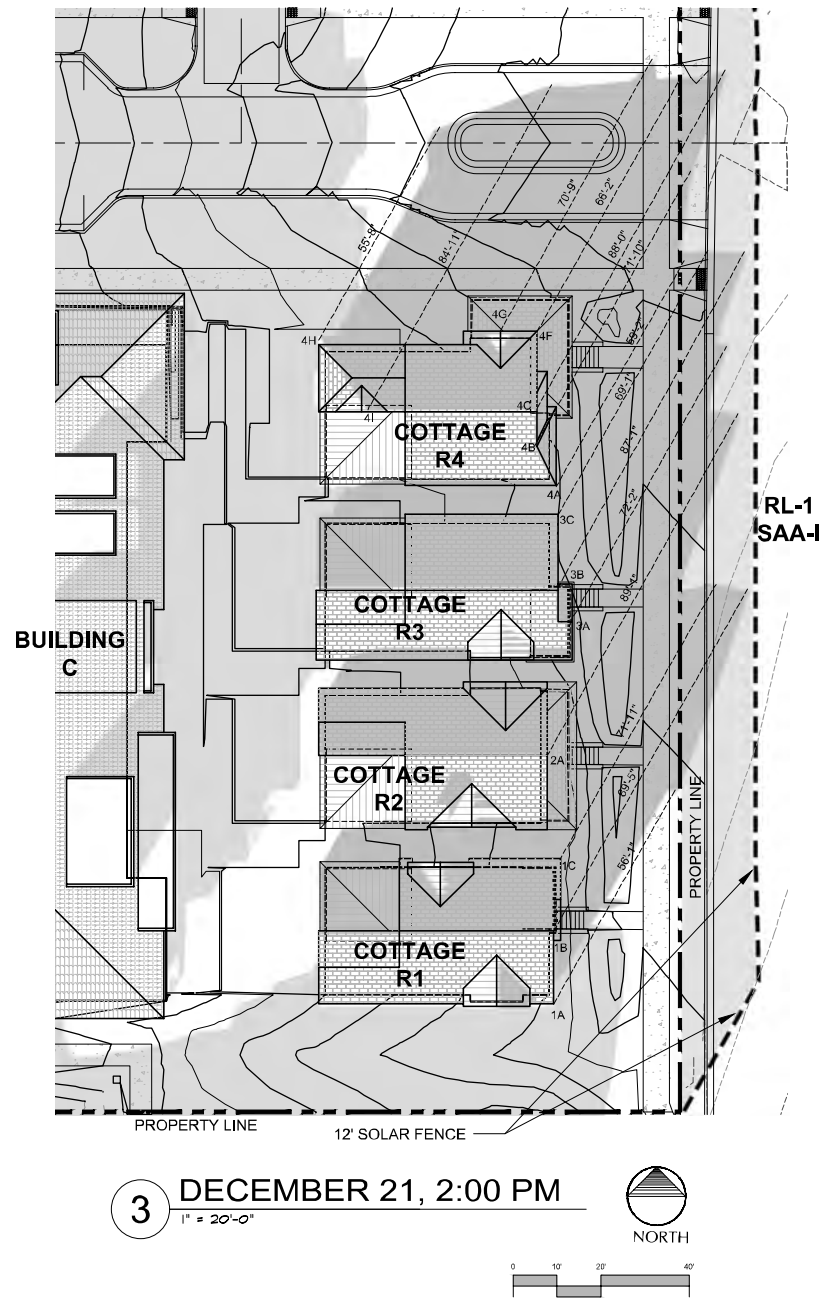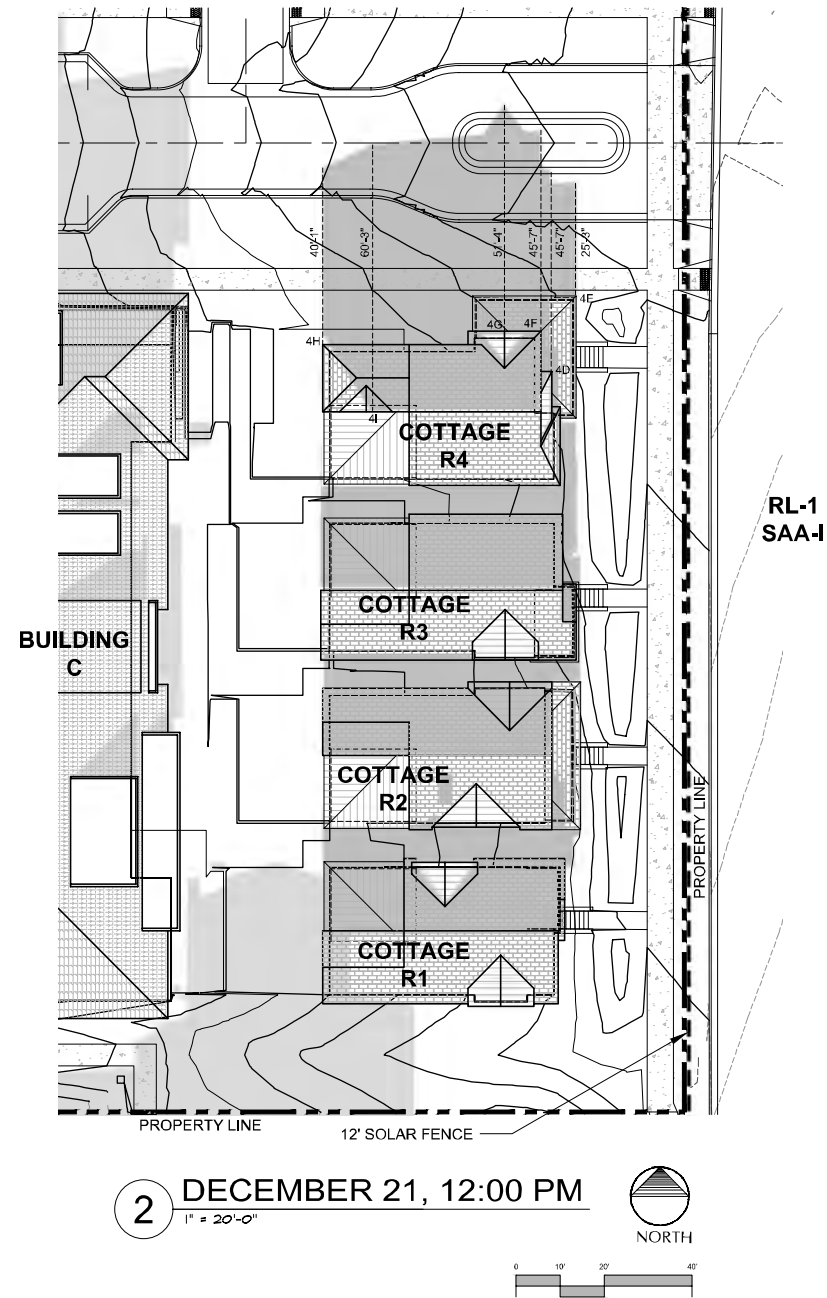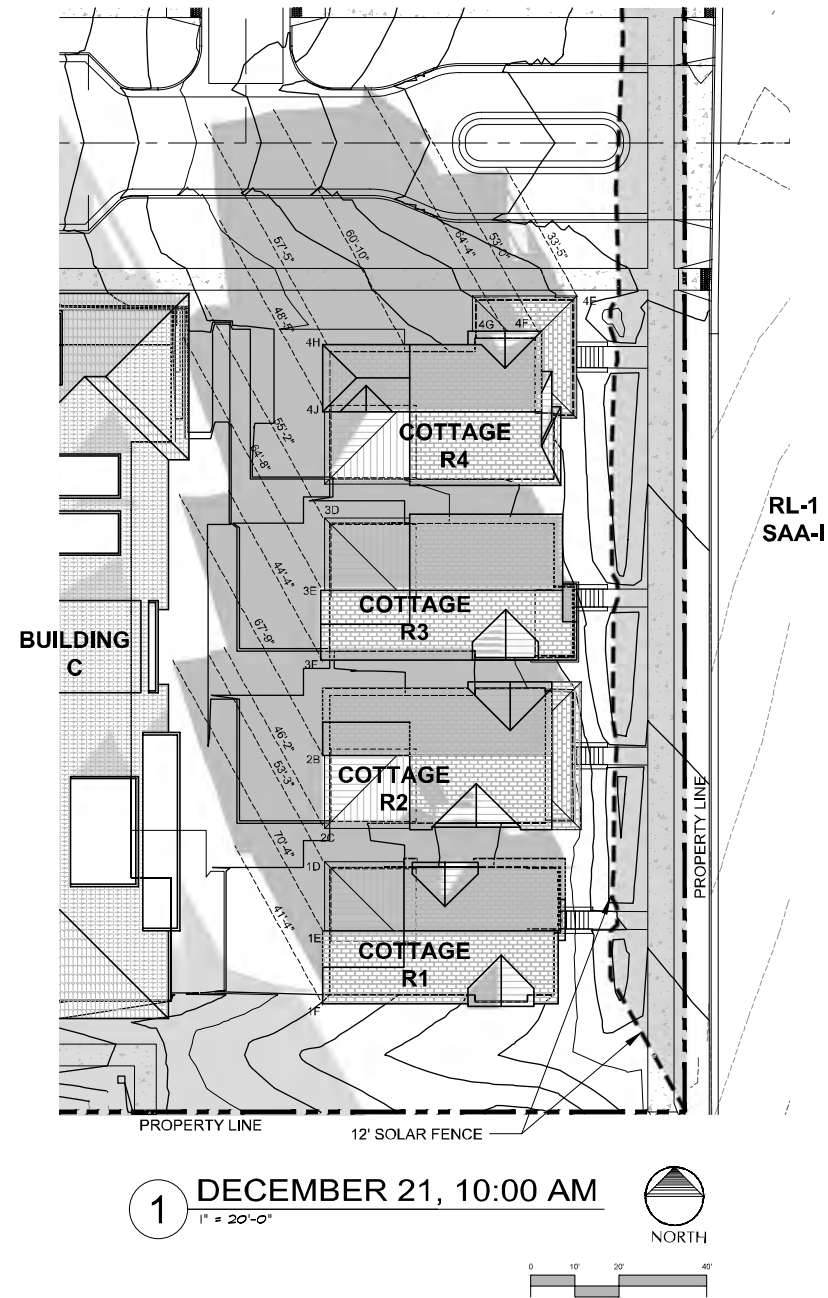

NOTE: BUILDING HEIGHTS ARE ACTUAL HEIGHTS, FROM BASE OF BUILDING AT GRADE TO TOP OF BUILDING. FOR MEASURED HEIGHTS FROM 25' LOW POINT, SEE SHEET A-3.04.

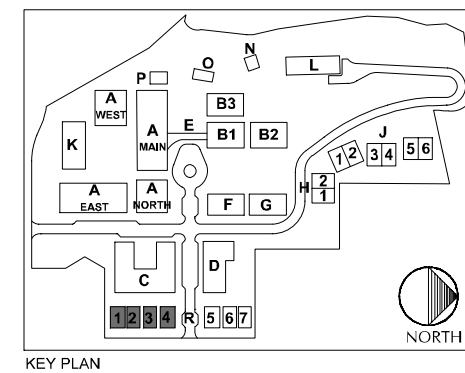

DEVELOPER:
MAPLETON HILL
INVESTMENT GROUP

ARCHITECT:
MULHERN GROUP
ARCHITECTURE PLANNING INTERIORS

ENGINEER:
CONSULTING ENGINEERS


CONSULTANT:
pcs group inc.

SITE REVIEW SUBMITTAL #4 LUR 2016-00065
THE ACADEMY ON
MAPLETON HILL
BOULDER, COLORADO

DATE:	REVISION:
08-01-16	SITE REVIEW #1
04-03-17	SITE REVIEW #2
07-28-17	BDAB
11-06-17	SITE REVIEW #3
04-04-18	SITE REVIEW #4
05-04-18	S.R.#4 - CORRECTIONS

SHEET NAME:
SHADOW ANALYSIS
COTTAGE R1-4


SHEET NUMBER:
A-7.11

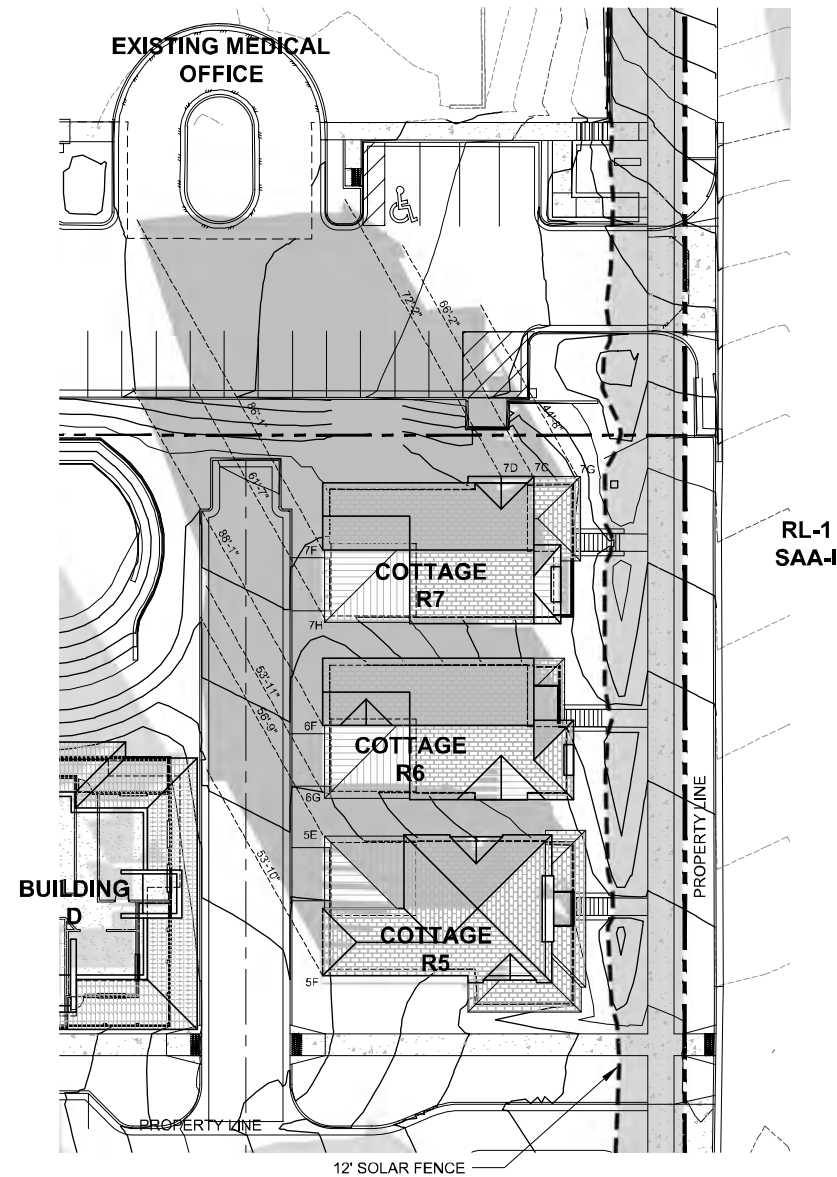

1 DECEMBER 21, 10:00 AM
1" = 20'-0"

NORTH


0 10' 20' 40'

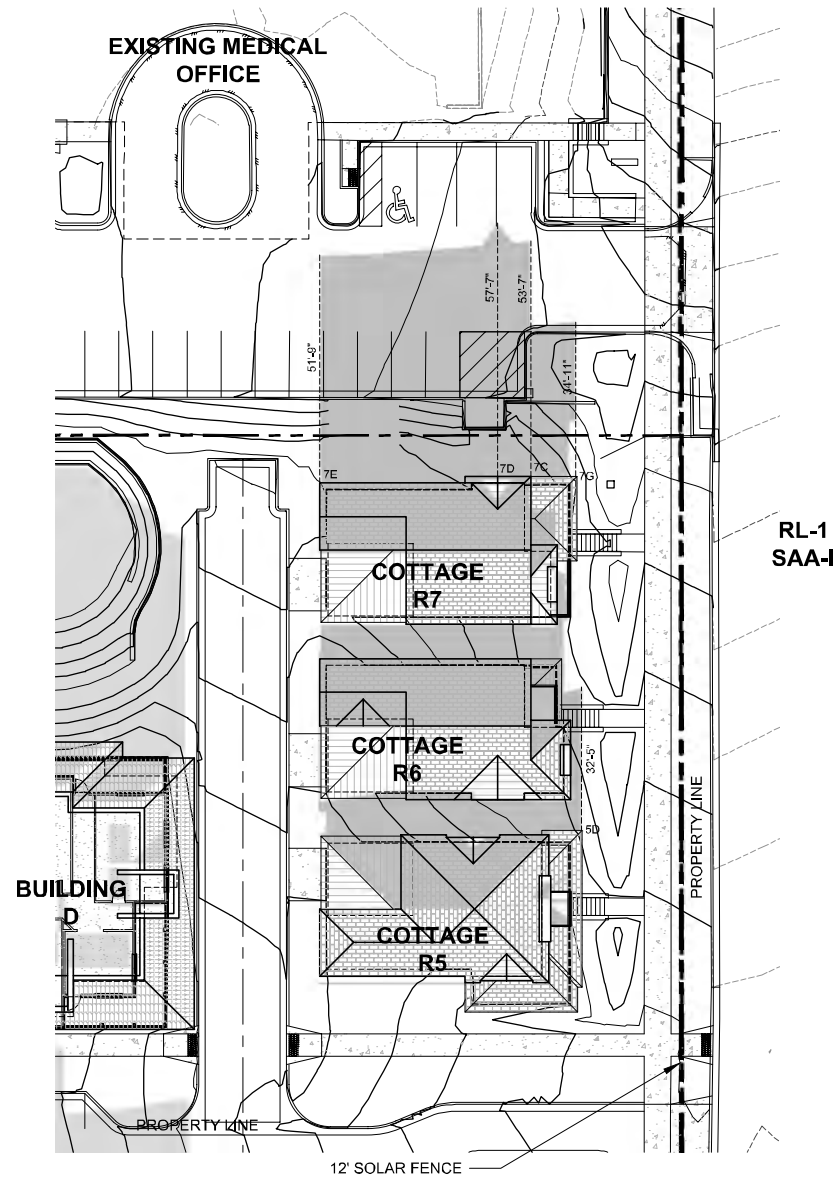

2 DECEMBER 21, 12:00 PM
1" = 20'-0"

NORTH


0 10' 20' 40'

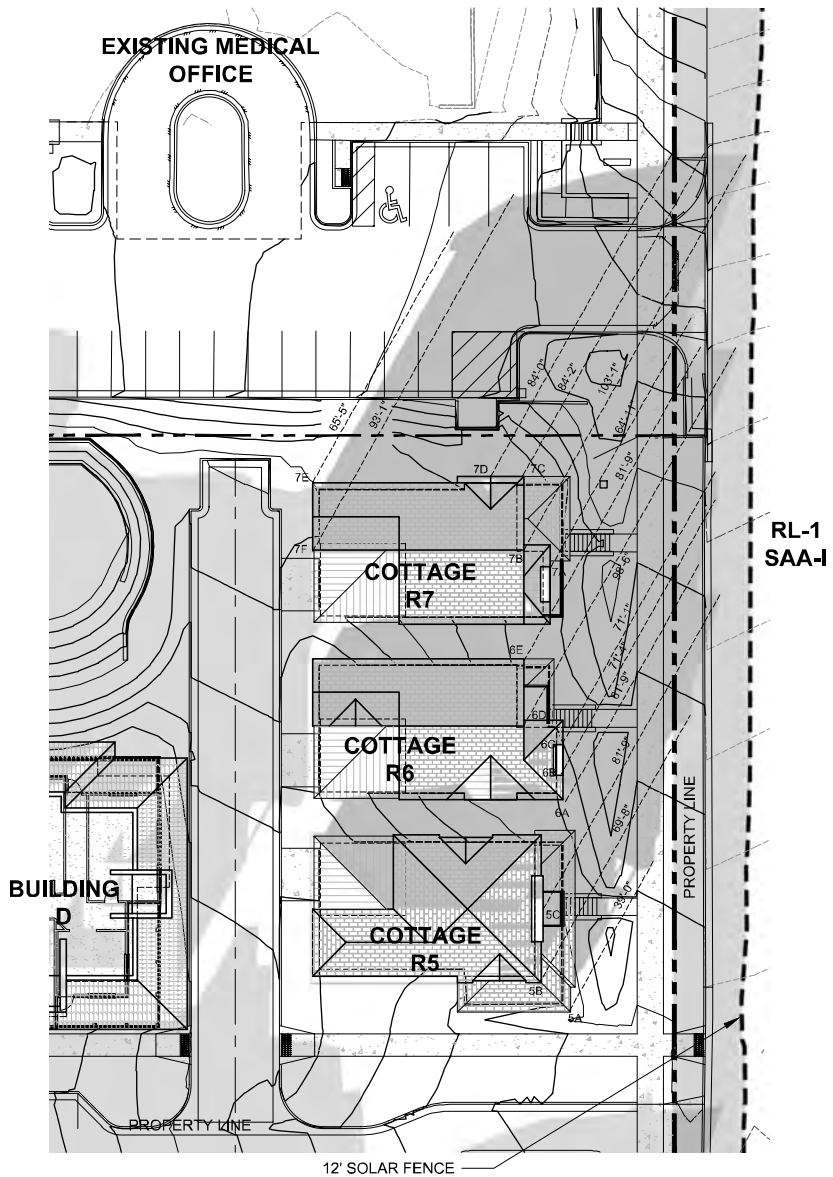


3 DECEMBER 21, 2:00 PM
1" = 20'-0"

NORTH


0 10' 20' 40'

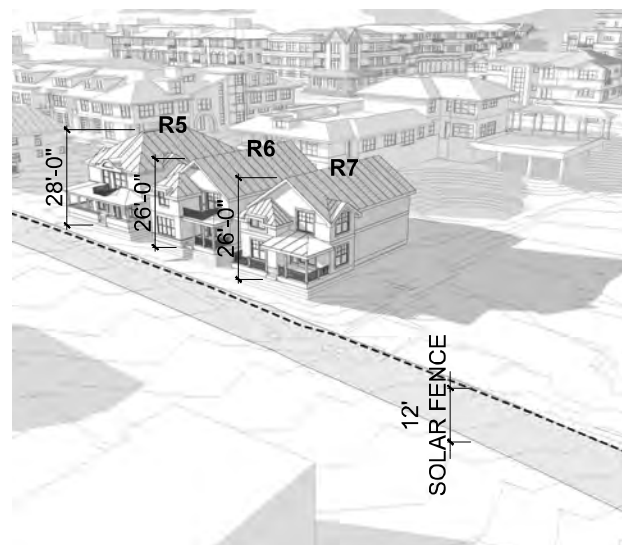

VIGNETTE - 10:00 AM

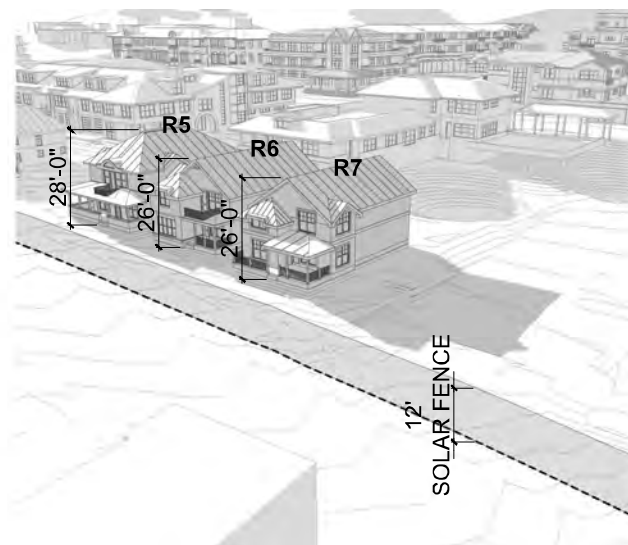


VIGNETTE - 12:00 PM

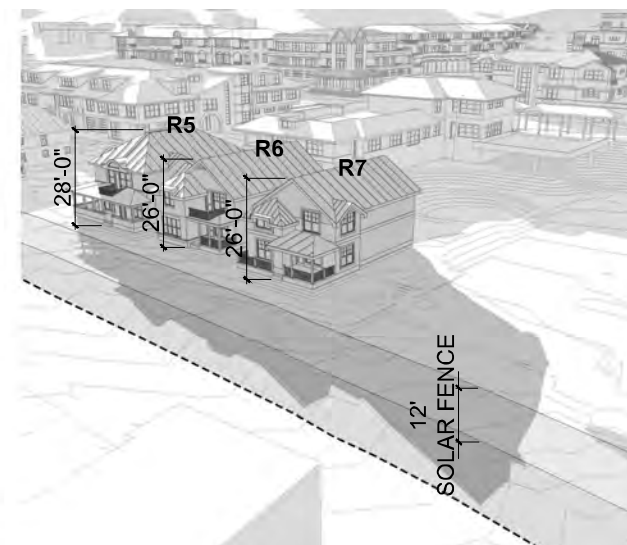

VIGNETTE - 2:00 PM

NOTE: BUILDING HEIGHTS ARE ACTUAL HEIGHTS, FROM BASE OF BUILDING AT GRADE TO TOP OF BUILDING. FOR MEASURED HEIGHTS FROM 25' LOW POINT, SEE SHEET A-3.04.

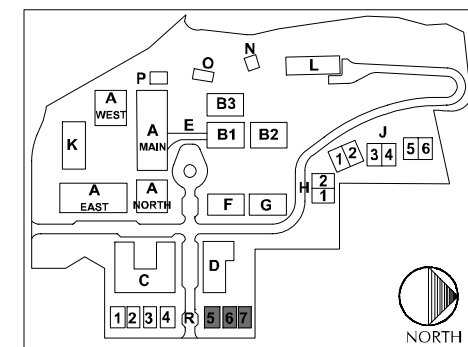

DEVELOPER:
MAPLETON HILL
INVESTMENT GROUP

ARCHITECT:
MULHERN GROUP
ARCHITECTURE PLANNING INTERIORS

ENGINEER:
CONSULTING ENGINEERS

CONSULTANT:
pcs group inc.

SITE REVIEW SUBMITTAL #4 LUR 2016-00065
**THE ACADEMY ON
MAPLETON HILL**
BOULDER, COLORADO


DATE:	REVISION:
08-01-16	SITE REVIEW #1
04-03-17	SITE REVIEW #2
07-28-17	BDAB
11-06-17	SITE REVIEW #3
04-04-18	SITE REVIEW #4
05-04-18	S.R.#4 - CORRECTIONS

SHEET NAME:
SHADOW ANALYSIS
COTTAGE R5-7


SHEET NUMBER:
A-7.12




BUILDING A - BRICK AND SIDING
N.T.S.
LOCATION KEY FOR REFERENCE ONLY

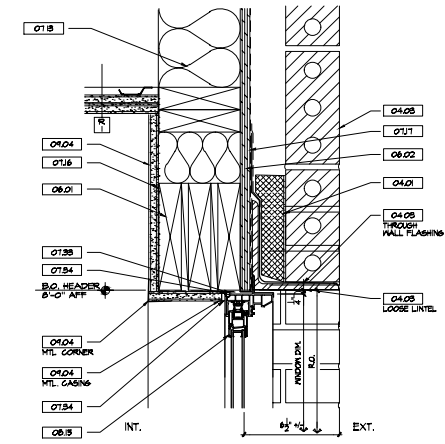


6 WINDOW HEAD
N.T.S.

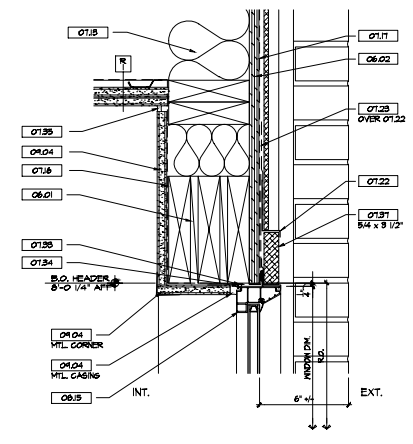


3 WINDOW HEAD
N.T.S.

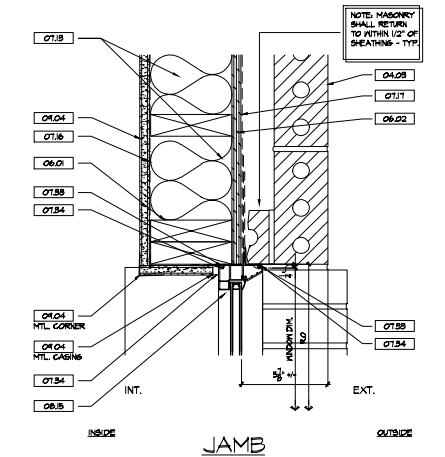


5 WINDOW JAMB
N.T.S.

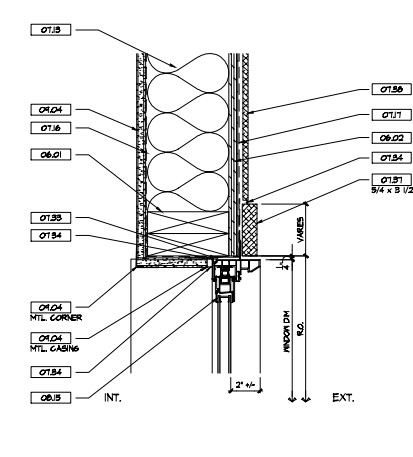

2 WINDOW JAMB
N.T.S.

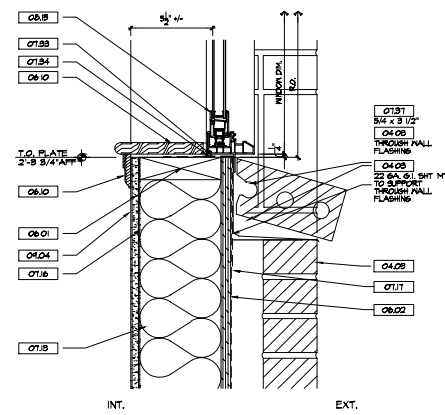

4 WINDOW SILL
N.T.S.

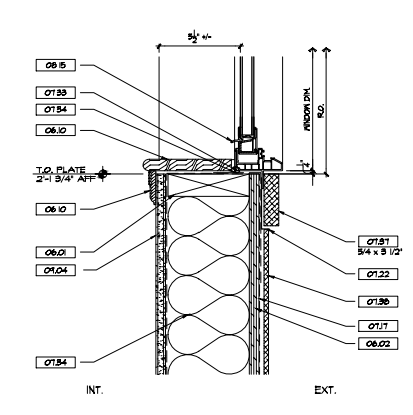

1 WINDOW SILL
N.T.S.

SECTION KEYNOTES:

- DIVISION 3 CONCRETE
- 03.01 - CAST-IN-PLACE CONCRETE, RE. STRUCT.
 - 03.02 - EXPANSION JOINTS
 - 03.03 - PRECAST TENSIONED CONCRETE
 - 03.04 - PRECAST ARCHITECTURAL CONCRETE
 - 03.05 - PRECAST BOLLARDS
 - 03.06 - PRECAST SPLASH BLOCKS
 - 03.07 - PRECAST TREADS
 - 03.08 - PRECAST PARKING BUMPERS
 - 03.09 - PRECAST PLANTERS
 - 03.10 - PRECAST TRIM
 - 03.11 - GYP-CRETE CEMENTITIOUS TOPPING
 - 03.12 - CAST UNDERLAYMENT
 - 03.13 - COMPRESSIBLE FILLER
 - 03.14 - LIGHT WEIGHT CONCRETE
- DIVISION 4 MASONRY
- 04.01 - MORTAR NET
 - 04.02 - KEEP
 - 04.03 - BRICK MASONRY
 - 04.04 - CONCRETE UNIT MASONRY
 - 04.05 - STRUCTURAL CLAY MASONRY
 - 04.06 - CAST STONE MASONRY
- DIVISION 5 METALS
- 05.01 - LAG BOLT
 - 05.02 - STRUCTURAL STEEL FRAMING
 - 05.03 - FIREPROOFED STEEL COLUMNS
 - 05.04 - STRUCTURAL GALVING
 - 05.05 - DECKING
 - 05.06 - COLD-FORMED METAL FRAMING
 - 05.07 - METAL FABRICATIONS
 - 05.08 - FAN STAIRS
 - 05.09 - RAILINGS
 - 05.10 - GRATINGS
 - 05.11 - STAIR TREADS & NOSINGS
 - 05.12 - BALCONIES
 - 05.13 - DECORATIVE RAILINGS
 - 05.14 - REVEAL
 - 05.15 - STRUCTURAL ROD ASSEMBLY
 - 05.16 - STRUCTURAL STEEL SECTION
- DIVISION 6 WOOD, PLASTICS, & COMPOSITES
- 06.01 - WOOD FRAMES
 - 06.02 - SHEATHING
 - 06.03 - ACOUSTIC UNDERLAYMENT
 - 06.04 - SHOP-FABRICATED STRUCTURAL WOOD
 - 06.05 - GLUED-LAMINATED CONSTRUCTION
 - 06.06 - INTERIOR FINISH CARPENTRY
 - 06.07 - WOOD TRIM
 - 06.08 - WOOD FRAMES
 - 06.09 - SOLID WOOD BLOCKING
- DIVISION 7 THERMAL & MOISTURE PROTECTION
- 07.01 - DRAINAGE BOARD
 - 07.02 - BITUMINOUS DAMPPROOFING
 - 07.03 - SHEET WATERPROOFING
 - 07.04 - GOLD FLUID-APPLIED WATERPROOFING
 - 07.05 - PEDESTRIAN TRAFFIC COATINGS
 - 07.06 - BOARD INSULATION
 - 07.07 - BLANKET INSULATION
 - 07.08 - FOAMED-IN-PLACE INSULATION
 - 07.09 - TEXTURED BOARD INSULATION
 - 07.10 - BLOWN INSULATION
 - 07.11 - SPRAYED INSULATION
 - 07.12 - ROOF BOARD INSULATION
 - 07.13 - VAPOR RETARDERS
 - 07.14 - WEATHER BARRIERS
 - 07.15 - METAL WALL PANELS
 - 07.16 - STEEL SIDING
 - 07.17 - FIBER-CEMENT LAP SIDING
 - 07.18 - MEMBRANE ROOFING
 - 07.19 - SHEET METAL FLASHING & TRIM
 - 07.20 - SELF-ADHERING SHEET FLASHING
 - 07.21 - COPINGS
 - 07.22 - COUNTERFLASHING SYSTEMS
 - 07.23 - GUTTERS & DOWNSPOUTS
 - 07.24 - SCUPPERS
 - 07.25 - ROOF HATCHES
 - 07.26 - PENETRATION FIRESTOPPING
 - 07.27 - JOINT FIRESTOPPING
 - 07.28 - BLDG. FIRESTOPPING
 - 07.29 - BACKER RODS
 - 07.30 - JOINT SEALANTS
 - 07.31 - ACOUSTICAL JOINT SEALANTS
 - 07.32 - EXPANSION JOINT
 - 07.33 - FIBER-CEMENT TRIM
 - 07.34 - FIBER-CEMENT PANEL IV/ALUM. REVEAL
 - 07.35 - ALUM. REVEAL
 - 07.36 - SNOW GUARDS
- DIVISION 8 OPENINGS
- 08.01 - HOLLOW METAL DOORS & FRAMES
 - 08.02 - WOOD DOORS
 - 08.03 - MOLDED DOORS
 - 08.04 - FIBERGLASS DOORS
 - 08.05 - ACCESS DOORS & FRAMES
 - 08.06 - OVERHEAD COILING DOORS
 - 08.07 - ALUMINUM-FRAMED ENTRANCES & STOREFRONTS
 - 08.08 - VINYL WINDOWS
 - 08.09 - LOUVERS
 - 08.10 - WALL VENTS
- DIVISION 9 FINISHES
- 09.01 - 1/2" RESILIENT CHANNEL
 - 09.02 - CEMENTITIOUS BACKING BOARDS
 - 09.03 - GLASS-MAT FACED GYPSUM BOARDS
 - 09.04 - GYPSUM BOARD
 - 09.05 - RESILIENT BASE
 - 09.06 - ACOUSTIC INSULATION
 - 09.07 - EXTERIOR PAINTING
 - 09.08 - INTERIOR PAINTING
 - 09.09 - DIRECT-APPLIED EXTERIOR FINISH SYSTEM
- DIVISION 10 SPECIALTIES
- 10.01 - WIRE MESH PARTITIONS
 - 10.02 - AWNING
 - 10.03 - CANOPIES
- DIVISION 12 FURNISHINGS
- 12.01 - HORIZONTAL LOUVER BLINDS
 - 12.02 - VERTICAL LOUVER BLINDS
- DIVISION 14 CONVEYING EQUIPMENT
- 14.01 - HYDRAULIC ELEVATORS
- DIVISION 22 PLUMBING
- 22.01 - TRENCH DRAIN
- DIVISION 23 H.V.A.C.
- 23.01 - H.V.A.C.
- DIVISION 32 EXTERIOR IMPROVEMENTS
- 32.01 - DECORATIVE CONCRETE PAVING
 - 32.02 - UNIT PAVING
 - 32.03 - DECORATIVE METAL FENCES & GATES
 - 32.04 - WOOD FENCES & GATES
 - 32.05 - CAST-IN-PLACE CONCRETE RETAINING WALLS
 - 32.06 - UNIT MASONRY RETAINING WALLS
 - 32.07 - SCREENS & LOUVERS
 - 32.08 - METAL BOLLARDS
- DIVISION 33 UTILITIES
- 33.01 - FOUNDATION DRAINAGE
 - 33.02 - RETAINING WALL DRAINAGE



DEVELOPER:

MAPLETON HILL
INVESTMENT GROUP


ARCHITECT:



ENGINEER:



CONSULTANT:

 

SITE REVIEW SUBMITTAL #4 LUR 2016-00065

**THE ACADEMY ON
MAPLETON HILL**
BOULDER, COLORADO

DATE:	REVISION:
08-01-16	SITE REVIEW #1
04-03-17	SITE REVIEW #2
07-26-17	BOAB
11-06-17	SITE REVIEW #3
04-04-18	SITE REVIEW #4
05-04-18	S.R.#4 - CORRECTIONS

SHEET NAME:

FENESTRATION DETAILS

SHEET NUMBER:

A-8.01



A-8.02



- 
- The ACADEMY**
BOULEVARD'S BOUTIQUE RETIREMENT COMMUNITY

MAPLETON HILL
INVESTMENT GROUP



THE MULHERN GROUP
ARCHITECTURE PLANNING INTERIORS



CONSULTING ENGINEERS

 pcs group inc.

SITE REVIEW SUBMITTAL #4

THE ACADEMY ON
MAPLETON HILL
BOULDER, COLORADO

DATE:	REVISION:
08-01-16	SITE REVIEW #1
04-03-17	SITE REVIEW #2
07-26-17	BDAB
11-06-17	SITE REVIEW #3
04-04-18	SITE REVIEW #4
05-04-18	S.R.#4 - CORRECTIONS

FENESTRATION DETAILS


A-8.03




A-8.04




BUILDING J STONE
N.T.S. LOCATION KEY FOR REFERENCE ONLY

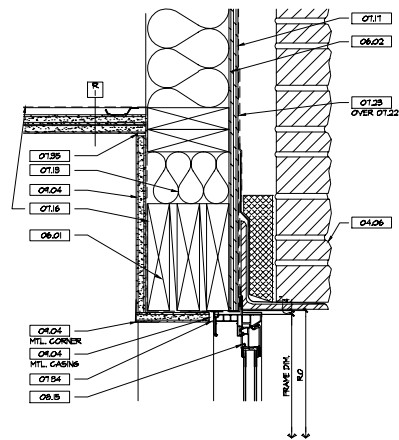


3 WINDOW HEAD
N.T.S.

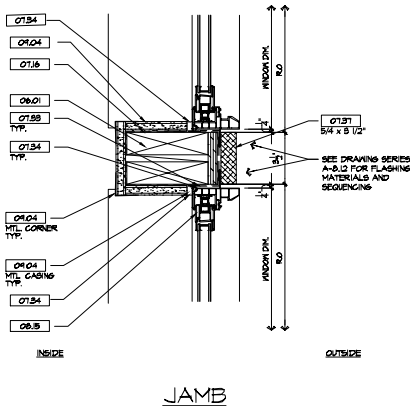


5 WINDOW JAMB
N.T.S.

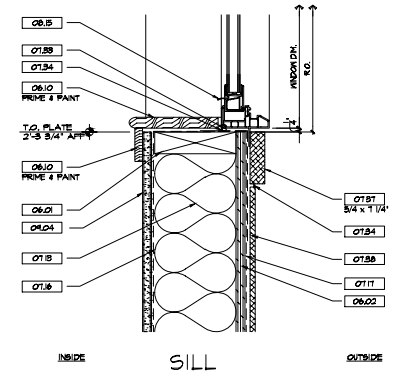

2 WINDOW SILL
N.T.S.

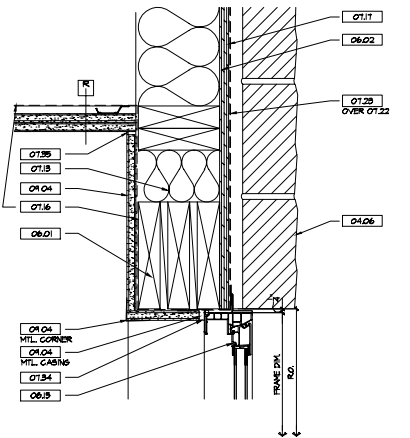

4 WINDOW JAMB
N.T.S.

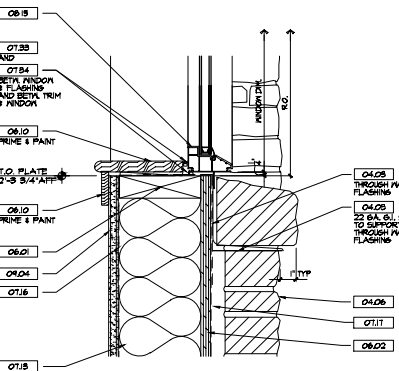

1 WINDOW SILL
N.T.S.

SECTION KEYNOTES:

- DIVISION 3 CONCRETE
03.01 - CAST-IN-PLACE CONCRETE, RE. STRUCT.
03.03 - EXPANSION ANCHORS
03.04 - POST-TENSIONED CONCRETE
03.05 - PRECAST STRUCTURAL CONCRETE
03.06 - PRECAST ARCHITECTURAL CONCRETE
03.07 - PRECAST BOLLARDS
03.08 - PRECAST SPLASH BLOCKS
03.09 - PRECAST TREADS
03.10 - PRECAST PARKING BUMPERS
03.11 - PRECAST PLANTERS
03.12 - PRECAST TRIM
03.13 - GYP-CRETE CEMENTITIOUS TOPPING
03.14 - CAST UNDERLAYMENT
03.15 - COMPRESSIBLE FILLER
03.16 - LIGHT WEIGHT CONCRETE

- DIVISION 4 MASONRY
04.01 - MORTAR NET
04.02 - KEEP
04.03 - BRICK MASONRY
04.04 - CONCRETE UNIT MASONRY
04.05 - STRUCTURAL CLAY MASONRY
04.06 - CAST STONE MASONRY

- DIVISION 5 METALS
05.01 - LAG BOLT
05.02 - STRUCTURAL STEEL FRAMING
05.03 - FIREPROOFED STEEL COLUMNS
05.04 - STRUCTURAL CABLING
05.05 - DECKING
05.06 - COLD-FORMED METAL FRAMING
05.07 - METAL FABRICATIONS
05.08 - FAN STAIRS
05.10 - RAILINGS
05.11 - GRATINGS
05.12 - STAIR TREADS & NOSINGS
05.13 - BALCONIES
05.14 - DECORATIVE RAILINGS
05.15 - REVEAL
05.16 - STRUCTURAL ROD ASSEMBLY
05.17 - STRUCTURAL STEEL SECTION

- DIVISION 6 WOOD, PLASTICS, & COMPOSITES
06.01 - WOOD FRAMING
06.02 - SHEATHING
06.03 - ACOUSTIC UNDERLAYMENT
06.04 - SHOP-FABRICATED STRUCTURAL WOOD
06.05 - GLUED-LAMINATED CONSTRUCTION
06.06 - INTERIOR FINISH CARPENTRY
06.10 - WOOD TRIM
06.11 - WOOD FRAMES
06.13 - SOLID WOOD BLOCKING

- DIVISION 7 THERMAL & MOISTURE PROTECTION
07.01 - DRAINAGE BOARD
07.02 - BITUMINOUS DAMPROOFING
07.03 - SHEET WATERPROOFING
07.05 - GOLD FLUID-APPLIED WATERPROOFING
07.06 - PEDESTRIAN TRAFFIC COATINGS
07.08 - BOARD INSULATION
07.10 - BLANKET INSULATION
07.11 - FOAMED-IN-PLACE INSULATION
07.12 - TEXTURED BOARD INSULATION
07.13 - BLOWN INSULATION
07.14 - SPRAYED INSULATION
07.15 - ROOF BOARD INSULATION
07.16 - VAPOR RETARDERS
07.17 - WEATHER BARRIERS
07.18 - METAL WALL PANELS
07.19 - STEEL SIDING
07.20 - FIBER-CEMENT LAP SIDING
07.21 - MEMBRANE ROOFING
07.22 - SHEET METAL FLASHING & TRIM
07.23 - SELF-ADHERING SHEET FLASHING
07.24 - COPINGS
07.25 - COUNTERFLASHING SYSTEMS
07.26 - GUTTERS & DOWNSPOUTS
07.27 - SCUPPERS
07.28 - ROOF HATCHES
07.30 - PENETRATION FIRESTOPPING
07.31 - JOINT FIRESTOPPING
07.32 - BLDG. FIRESTOPPING
07.33 - BACKER RODS
07.34 - JOINT SEALANTS
07.35 - ACOUSTICAL JOINT SEALANTS
07.36 - EXPANSION JOINT
07.37 - FIBER-CEMENT TRIM
07.38 - FIBER-CEMENT PANEL IV/ ALUM. REVEAL
07.40 - METAL ROOF
07.41 - ALUM. REVEAL
07.42 - SNOW GUARDS

- DIVISION 8 OPENINGS
08.01 - HOLLOW METAL DOORS & FRAMES
08.03 - WOOD DOORS
08.05 - MOLDED DOORS
08.08 - FIBERGLASS DOORS
08.09 - ACCESS DOORS & FRAMES
08.10 - OVERHEAD COILING DOORS
08.12 - ALUMINUM-FRAMED ENTRANCES & STOREFRONTS
08.15 - VINYL WINDOWS
08.20 - LOUVERS
08.21 - WALL VENTS

- DIVISION 9 FINISHES
09.01 - 1/2" RESILIENT CHANNEL
09.02 - CEMENTITIOUS BACKING BOARDS
09.03 - GLASS-MAT FACED GYPSUM BOARDS
09.04 - GYPSUM BOARD
09.13 - RESILIENT BASE
09.19 - ACOUSTIC INSULATION
09.20 - EXTERIOR PAINTING
09.21 - INTERIOR PAINTING
09.23 - DIRECT-APPLIED EXTERIOR FINISH SYSTEM

- DIVISION 10 SPECIALTIES
10.03 - WIRE MESH PARTITIONS
10.04 - AWNING
10.10 - CANOPIES

- DIVISION 12 FURNISHINGS
12.01 - HORIZONTAL LOUVER BLINDS
12.02 - VERTICAL LOUVER BLINDS

- DIVISION 14 CONVEYING EQUIPMENT
14.01 - HYDRAULIC ELEVATORS

- DIVISION 22 PLUMBING
22.02 - TRENCH DRAIN

- DIVISION 23 H.V.A.C.
23.01 - H.V.A.C.

- DIVISION 32 EXTERIOR IMPROVEMENTS
32.01 - DECORATIVE CONCRETE PAVING
32.02 - UNIT PAVING
32.04 - DECORATIVE METAL FENCES & GATES
32.05 - WOOD FENCES & GATES
32.06 - CAST-IN-PLACE CONCRETE RETAINING WALLS
32.07 - UNIT MASONRY RETAINING WALLS
32.11 - SCREENS & LOUVERS
32.12 - METAL BOLLARDS

- DIVISION 33 UTILITIES
33.01 - FOUNDATION DRAINAGE
33.03 - RETAINING WALL DRAINAGE



DEVELOPER:

MAPLETON HILL
INVESTMENT GROUP


ARCHITECT:



ENGINEER:



CONSULTANT:

 

SITE REVIEW SUBMITTAL #4 LUR 2016-00065

**THE ACADEMY ON
MAPLETON HILL**
BOULDER, COLORADO

DATE:	REVISION:
08-01-16	SITE REVIEW #1
04-03-17	SITE REVIEW #2
07-26-17	BDAB
11-06-17	SITE REVIEW #3
04-04-18	SITE REVIEW #4
05-04-18	S.R.#4 - CORRECTIONS

SHEET NAME:

FENESTRATION DETAILS

SHEET NUMBER:


A-8.05




4 FIRE DOOR SEPARATION EXAMPLE
N.T.S.



3 FIRE DOOR SEPARATION EXAMPLE
N.T.S.

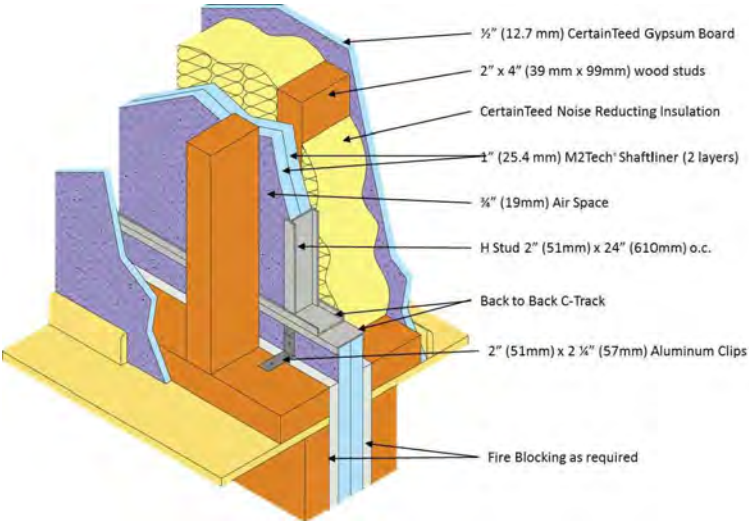

2 FIRE RATED WALL
N.T.S.

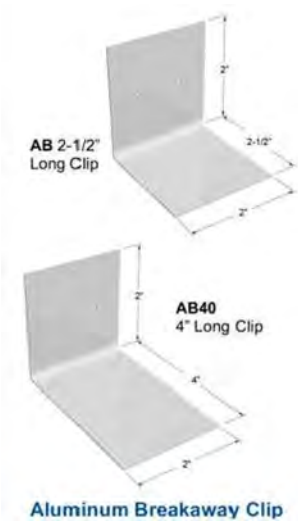

1 ALUMINUM BURN CLIP
N.T.S.



DEVELOPER:
MAPLETON HILL
INVESTMENT GROUP

ARCHITECT:
MULHERN GROUP
ARCHITECTURE PLANNING INTERIORS

ENGINEER:
CONSULTING ENGINEERS

CONSULTANT:
pcs group inc.

SITE REVIEW SUBMITTAL #4 LUR 2016-00065
THE ACADEMY ON
MAPLETON HILL
BOULDER, COLORADO

DATE:	REVISION:
08-01-16	SITE REVIEW #1
04-03-17	SITE REVIEW #2
07-26-17	BOAB
11-06-17	SITE REVIEW #3
04-04-18	SITE REVIEW #4
05-04-18	S.R.#4 - CORRECTIONS

SHEET NAME:
FIRE SEPARATION DETAILS

SHEET NUMBER:
A-8.11



2 VIEW FROM 4TH STREET LOOKING WEST



1 VIEW FROM MAPLETON AVENUE LOOKING WEST

ILLUSTRATIVE VIEW ONLY

The ACADEMY
BOULDER'S OUTDOORS REHABILITATION COMMUNITY

DEVELOPER:

MAPLETON HILL
INVESTMENT GROUP

ARCHITECT:

MULHERN GROUP
ARCHITECTURE PLANNING INTERIORS

ENGINEER:

CONSULTING ENGINEERS

CONSULTANT:

pcs group inc.

SITE REVIEW SUBMITTAL #4 LUR 2016-00065

**THE ACADEMY ON
MAPLETON HILL**
BOULDER, COLORADO

DATE:	REVISION:
08-01-16	SITE REVIEW #1
04-03-17	SITE REVIEW #2
07-28-17	BDAB
11-06-17	SITE REVIEW #3
04-04-18	SITE REVIEW #4
05-04-18	S.R.#4 - CORRECTIONS

SHEET NAME:

PERSPECTIVES

SHEET NUMBER:

A-9.01



2 VIEW FROM 4TH STREET AT PROJECT ENTRY



1 VIEW FROM MAPLETON AVENUE AT PROJECT ENTRY

ILLUSTRATIVE VIEW ONLY



DEVELOPER:

MAPLETON HILL
INVESTMENT GROUP

ARCHITECT:



ENGINEER:



CONSULTANT:



SITE REVIEW SUBMITTAL #4 LUR 2016-00065

THE ACADEMY ON
MAPLETON HILL
BOULDER, COLORADO

DATE:	REVISION:
08-01-16	SITE REVIEW #1
04-03-17	SITE REVIEW #2
07-28-17	BDAB
11-06-17	SITE REVIEW #3
04-04-18	SITE REVIEW #4
05-04-18	S.R.#4 - CORRECTIONS

SHEET NAME:

PERSPECTIVES

SHEET NUMBER:

A-9.02



2 VIEW FROM ENTRY ROUNDABOUT TO THE VILLAGE GREEN



1 VIEW TRAVELING WEST ALONG ENTRY DRIVE TO ROUNDABOUT

ILLUSTRATIVE VIEW ONLY

The ACADEMY
WHEELCHAIR ACCESSIBLE COMMUNITY

DEVELOPER:

MAPLETON HILL
INVESTMENT GROUP

ARCHITECT:

MULHERN GROUP
ARCHITECTURE PLANNING INTERIORS

ENGINEER:

CONSULTING ENGINEERS

CONSULTANT:

pcs group inc.

SITE REVIEW SUBMITTAL #4 LUR 2016-00065

THE ACADEMY ON
MAPLETON HILL
BOULDER, COLORADO

DATE:	REVISION:
08-01-16	SITE REVIEW #1
04-03-17	SITE REVIEW #2
07-28-17	BDAB
11-06-17	SITE REVIEW #3
04-04-18	SITE REVIEW #4
05-04-18	S.R.#4 - CORRECTIONS

SHEET NAME:

PERSPECTIVES

SHEET NUMBER:

A-9.03



2 VIEW FROM 'AB' COURTYARD



1 VIEW FROM 'A' COURTYARD

ILLUSTRATIVE VIEW ONLY

The ACADEMY
WHEELCHAIR ACCESSIBLE COMMUNITY

DEVELOPER:

MAPLETON HILL
INVESTMENT GROUP

ARCHITECT:

MULHERN GROUP
ARCHITECTURE PLANNING INTERIORS

ENGINEER:



CONSULTANT:

pcs group inc.

SITE REVIEW SUBMITTAL #4 LUR 2016-00065

**THE ACADEMY ON
MAPLETON HILL**
BOULDER, COLORADO

DATE:	REVISION:
08-01-16	SITE REVIEW #1
04-03-17	SITE REVIEW #2
07-28-17	BDAB
11-06-17	SITE REVIEW #3
04-04-18	SITE REVIEW #4
05-04-18	S.R.#4 - CORRECTIONS

SHEET NAME:

PERSPECTIVES

SHEET NUMBER:

A-9.04



2 VIEW FROM 'C' COURTYARD



1 VIEW FROM 'B' COURTYARD

ILLUSTRATIVE VIEW ONLY



DEVELOPER:

MAPLETON HILL
INVESTMENT GROUP

ARCHITECT:

MULHERN GROUP
ARCHITECTURE PLANNING INTERIORS

ENGINEER:

CONSULTING ENGINEERS

CONSULTANT:

pcs group inc.

SITE REVIEW SUBMITTAL #4 LUR 2016-00065

**THE ACADEMY ON
MAPLETON HILL**
BOULDER, COLORADO

DATE:	REVISION:
08-01-16	SITE REVIEW #1
04-03-17	SITE REVIEW #2
07-28-17	BDAB
11-06-17	SITE REVIEW #3
04-04-18	SITE REVIEW #4
05-04-18	S.R.#4 - CORRECTIONS

SHEET NAME:

PERSPECTIVES

SHEET NUMBER:

A-9.05



2 VIEW LOOKING SOUTHWEST FROM ACCESS DRIVE 'B'



1 VIEW FROM 'D' COURTYARD

ILLUSTRATIVE VIEW ONLY



DEVELOPER:
MAPLETON HILL
INVESTMENT GROUP

ARCHITECT:
MULHERN GROUP
ARCHITECTURE PLANNING INTERIORS

ENGINEER:
CONSULTING ENGINEERS

CONSULTANT:
pcs group inc.

SITE REVIEW SUBMITTAL #4 LUR 2016-00065
THE ACADEMY ON
MAPLETON HILL
BOULDER, COLORADO

DATE:	REVISION:
08-01-16	SITE REVIEW #1
04-03-17	SITE REVIEW #2
07-28-17	BDAB
11-06-17	SITE REVIEW #3
04-04-18	SITE REVIEW #4
05-04-18	S.R.#4 - CORRECTIONS

SHEET NAME:
PERSPECTIVES

SHEET NUMBER:
A-9.06



2 VIEW FROM VILLAGE GREEN LOOKING TOWARD BUILDING B



1 VIEW FROM VILLAGE GREEN LOOKING TOWARD BUILDING A

ILLUSTRATIVE VIEW ONLY

The ACADEMY
WHEELCHAIR ACCESSIBLE COMMUNITY

DEVELOPER:

MAPLETON HILL
INVESTMENT GROUP

ARCHITECT:

MULHERN GROUP
ARCHITECTURE PLANNING INTERIORS

ENGINEER:

CONSULTING ENGINEERS

CONSULTANT:

pcs group inc.

SITE REVIEW SUBMITTAL #4 LUR 2016-00065

THE ACADEMY ON
MAPLETON HILL
BOULDER, COLORADO

DATE:	REVISION:
08-01-16	SITE REVIEW #1
04-03-17	SITE REVIEW #2
07-28-17	BDAB
11-06-17	SITE REVIEW #3
04-04-18	SITE REVIEW #4
05-04-18	S.R.#4 - CORRECTIONS

SHEET NAME:

PERSPECTIVES

SHEET NUMBER:

A-9.07



2 VIEW FROM 4TH STREET AT PROJECT ENTRY



1 VIEW FROM VILLAGE GREEN LOOKING NORTH TOWARD J COTTAGES

ILLUSTRATIVE VIEW ONLY



DEVELOPER:

MAPLETON HILL
INVESTMENT GROUP

ARCHITECT:



ENGINEER:



CONSULTANT:



SITE REVIEW SUBMITTAL #4 LUR 2016-00065

THE ACADEMY ON MAPLETON HILL BOULDER, COLORADO

DATE:	REVISION:
08-01-16	SITE REVIEW #1
04-03-17	SITE REVIEW #2
07-28-17	BDAB
11-06-17	SITE REVIEW #3
04-04-18	SITE REVIEW #4
05-04-18	S.R.#4 - CORRECTIONS

SHEET NAME:

PERSPECTIVES

SHEET NUMBER:

A-9.08



MAPLETON HILL
INVESTMENT GROUP

THE MULHERN GROUP, LTD.
ARCHITECTURE • PLANNING • INTERIORS



JMA
CONSULTING ENGINEERS


 pcs group inc.


THE ACADEMY ON
MAPLETON HILL
BOULDER, COLORADO

DATE:	REVISION:
08-01-16	SITE REVIEW #1
04-03-17	SITE REVIEW #2
07-26-17	BDAB
11-06-17	SITE REVIEW #3
04-04-18	SITE REVIEW #4
05-04-18	S.R.#4 - CORRECTIONS

PRELIMINARY SITE DEMOLITION PLAN

C0.2

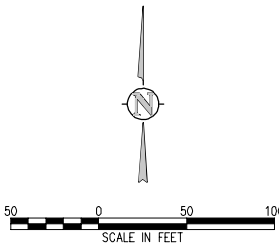

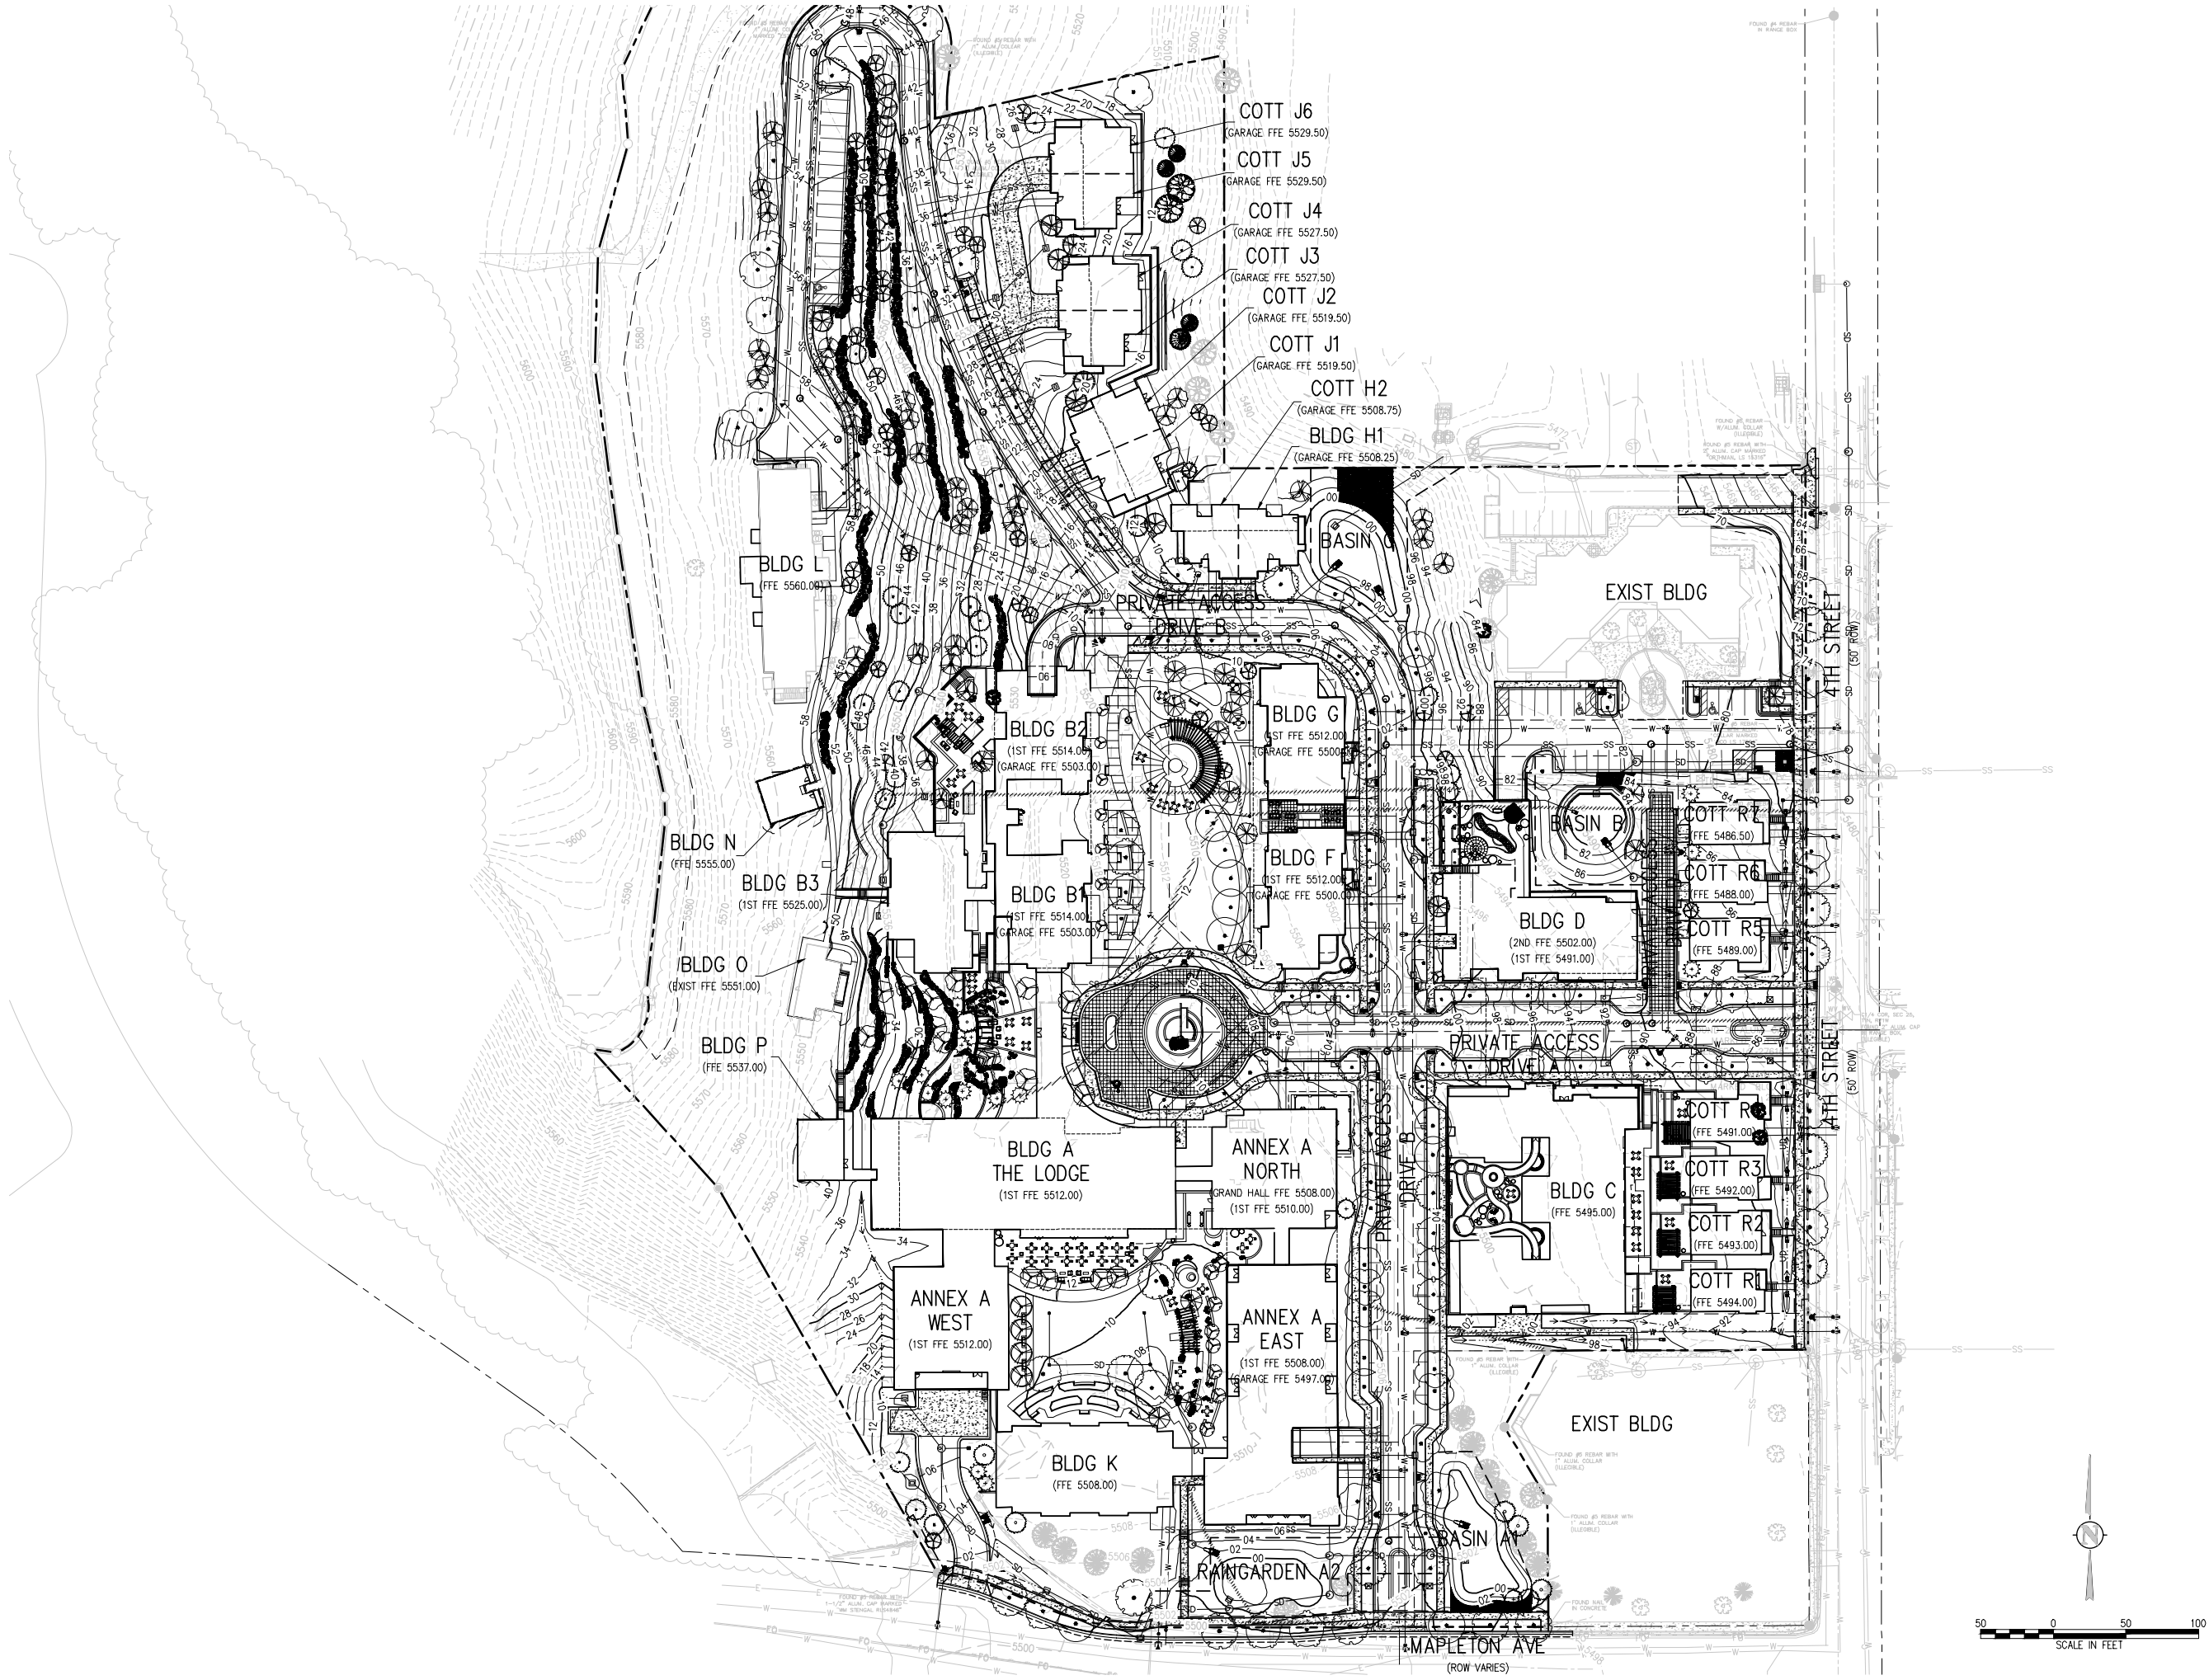

DEVELOPER:
MAPLETON HILL
INVESTMENT GROUP

ARCHITECT:
THE MULHERN GROUP, LTD.
ARCHITECTURE • PLANNING • INTERIORS

ENGINEER:
CONSULTING ENGINEERS


CONSULTANT:
pcs group inc.


SITE REVIEW SUBMITTAL #4 LUR 2016-00065
**THE ACADEMY ON
MAPLETON HILL**
BOULDER, COLORADO

DATE:	REVISION:
08-01-16	SITE REVIEW #1
04-03-17	SITE REVIEW #2
07-26-17	BDAB
11-06-17	SITE REVIEW #3
04-04-18	SITE REVIEW #4
05-04-18	S.R.#4 - CORRECTIONS

SHEET NAME:
PRELIMINARY OVERALL
GRADING AND DRAINAGE PLAN

SHEET NUMBER:
C1.0

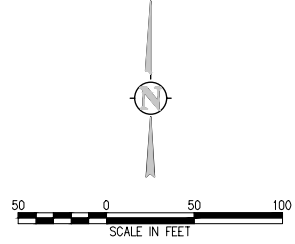

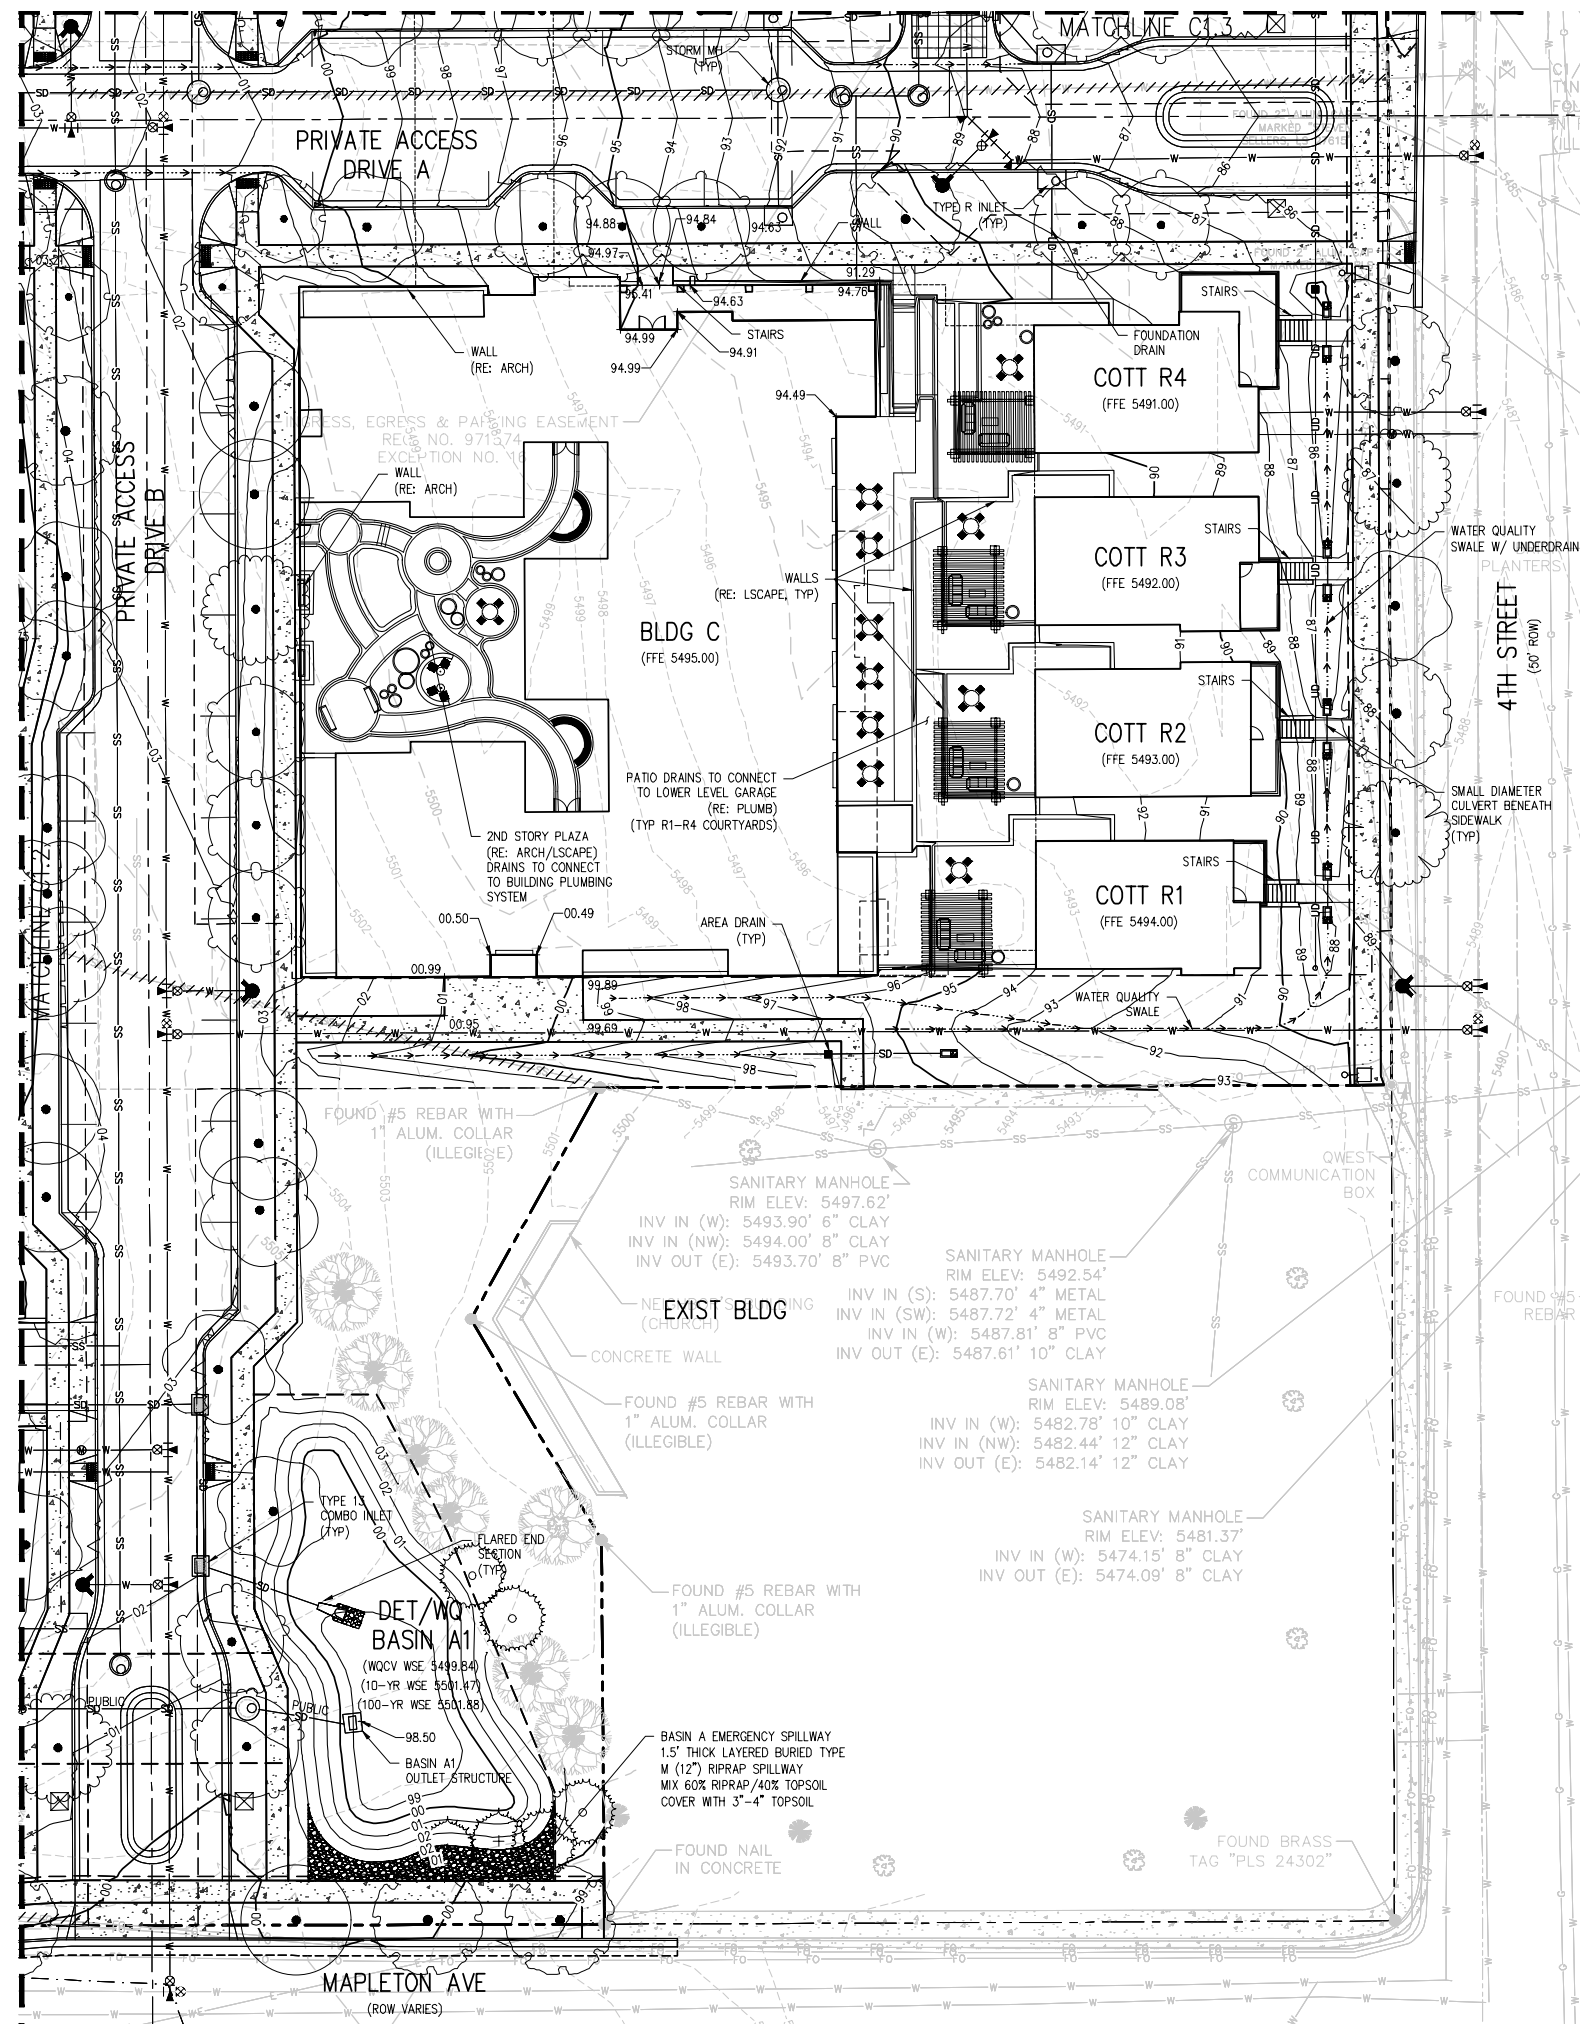

- NOTES:
1. ALL STORM IS PRIVATE UNLESS OTHERWISE NOTED.
 2. PERMANENT GROUNDWATER DEWATERING MAY BE NEEDED IN THE EVENT BUILDINGS REQUIRE FOUNDATION DRAINAGE SYSTEMS. BUILDING FOUNDATION DRAINAGE SYSTEMS WILL CONNECT TO UNDERGROUND STORM SEWER SYSTEMS. INTERNAL GROUNDWATER TREATMENT SYSTEMS MAY BE REQUIRED TO ADDRESS GROUNDWATER QUALITY ISSUES.



DEVELOPER:

MAPLETON HILL
INVESTMENT GROUP

ARCHITECT:

THE MULHERN GROUP, LTD.
ARCHITECTURE • PLANNING • INTERIORS

ENGINEER:

CONSULTANT:

pcs group inc.

SITE REVIEW SUBMITTAL #4 LUR 2016-00065

THE ACADEMY ON MAPLETON HILL

BOULDER, COLORADO


DATE:	REVISION:
08-01-16	SITE REVIEW #1
04-03-17	SITE REVIEW #2
07-26-17	BDAB
11-06-17	SITE REVIEW #3
04-04-18	SITE REVIEW #4
05-04-18	S.R.#4 - CORRECTIONS


SHEET NAME:

PRELIMINARY DETAILED
GRADING AND DRAINAGE PLAN

SHEET NUMBER:

C1.1

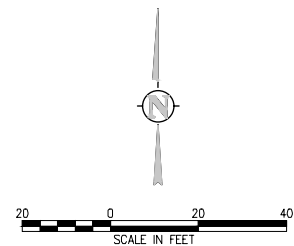

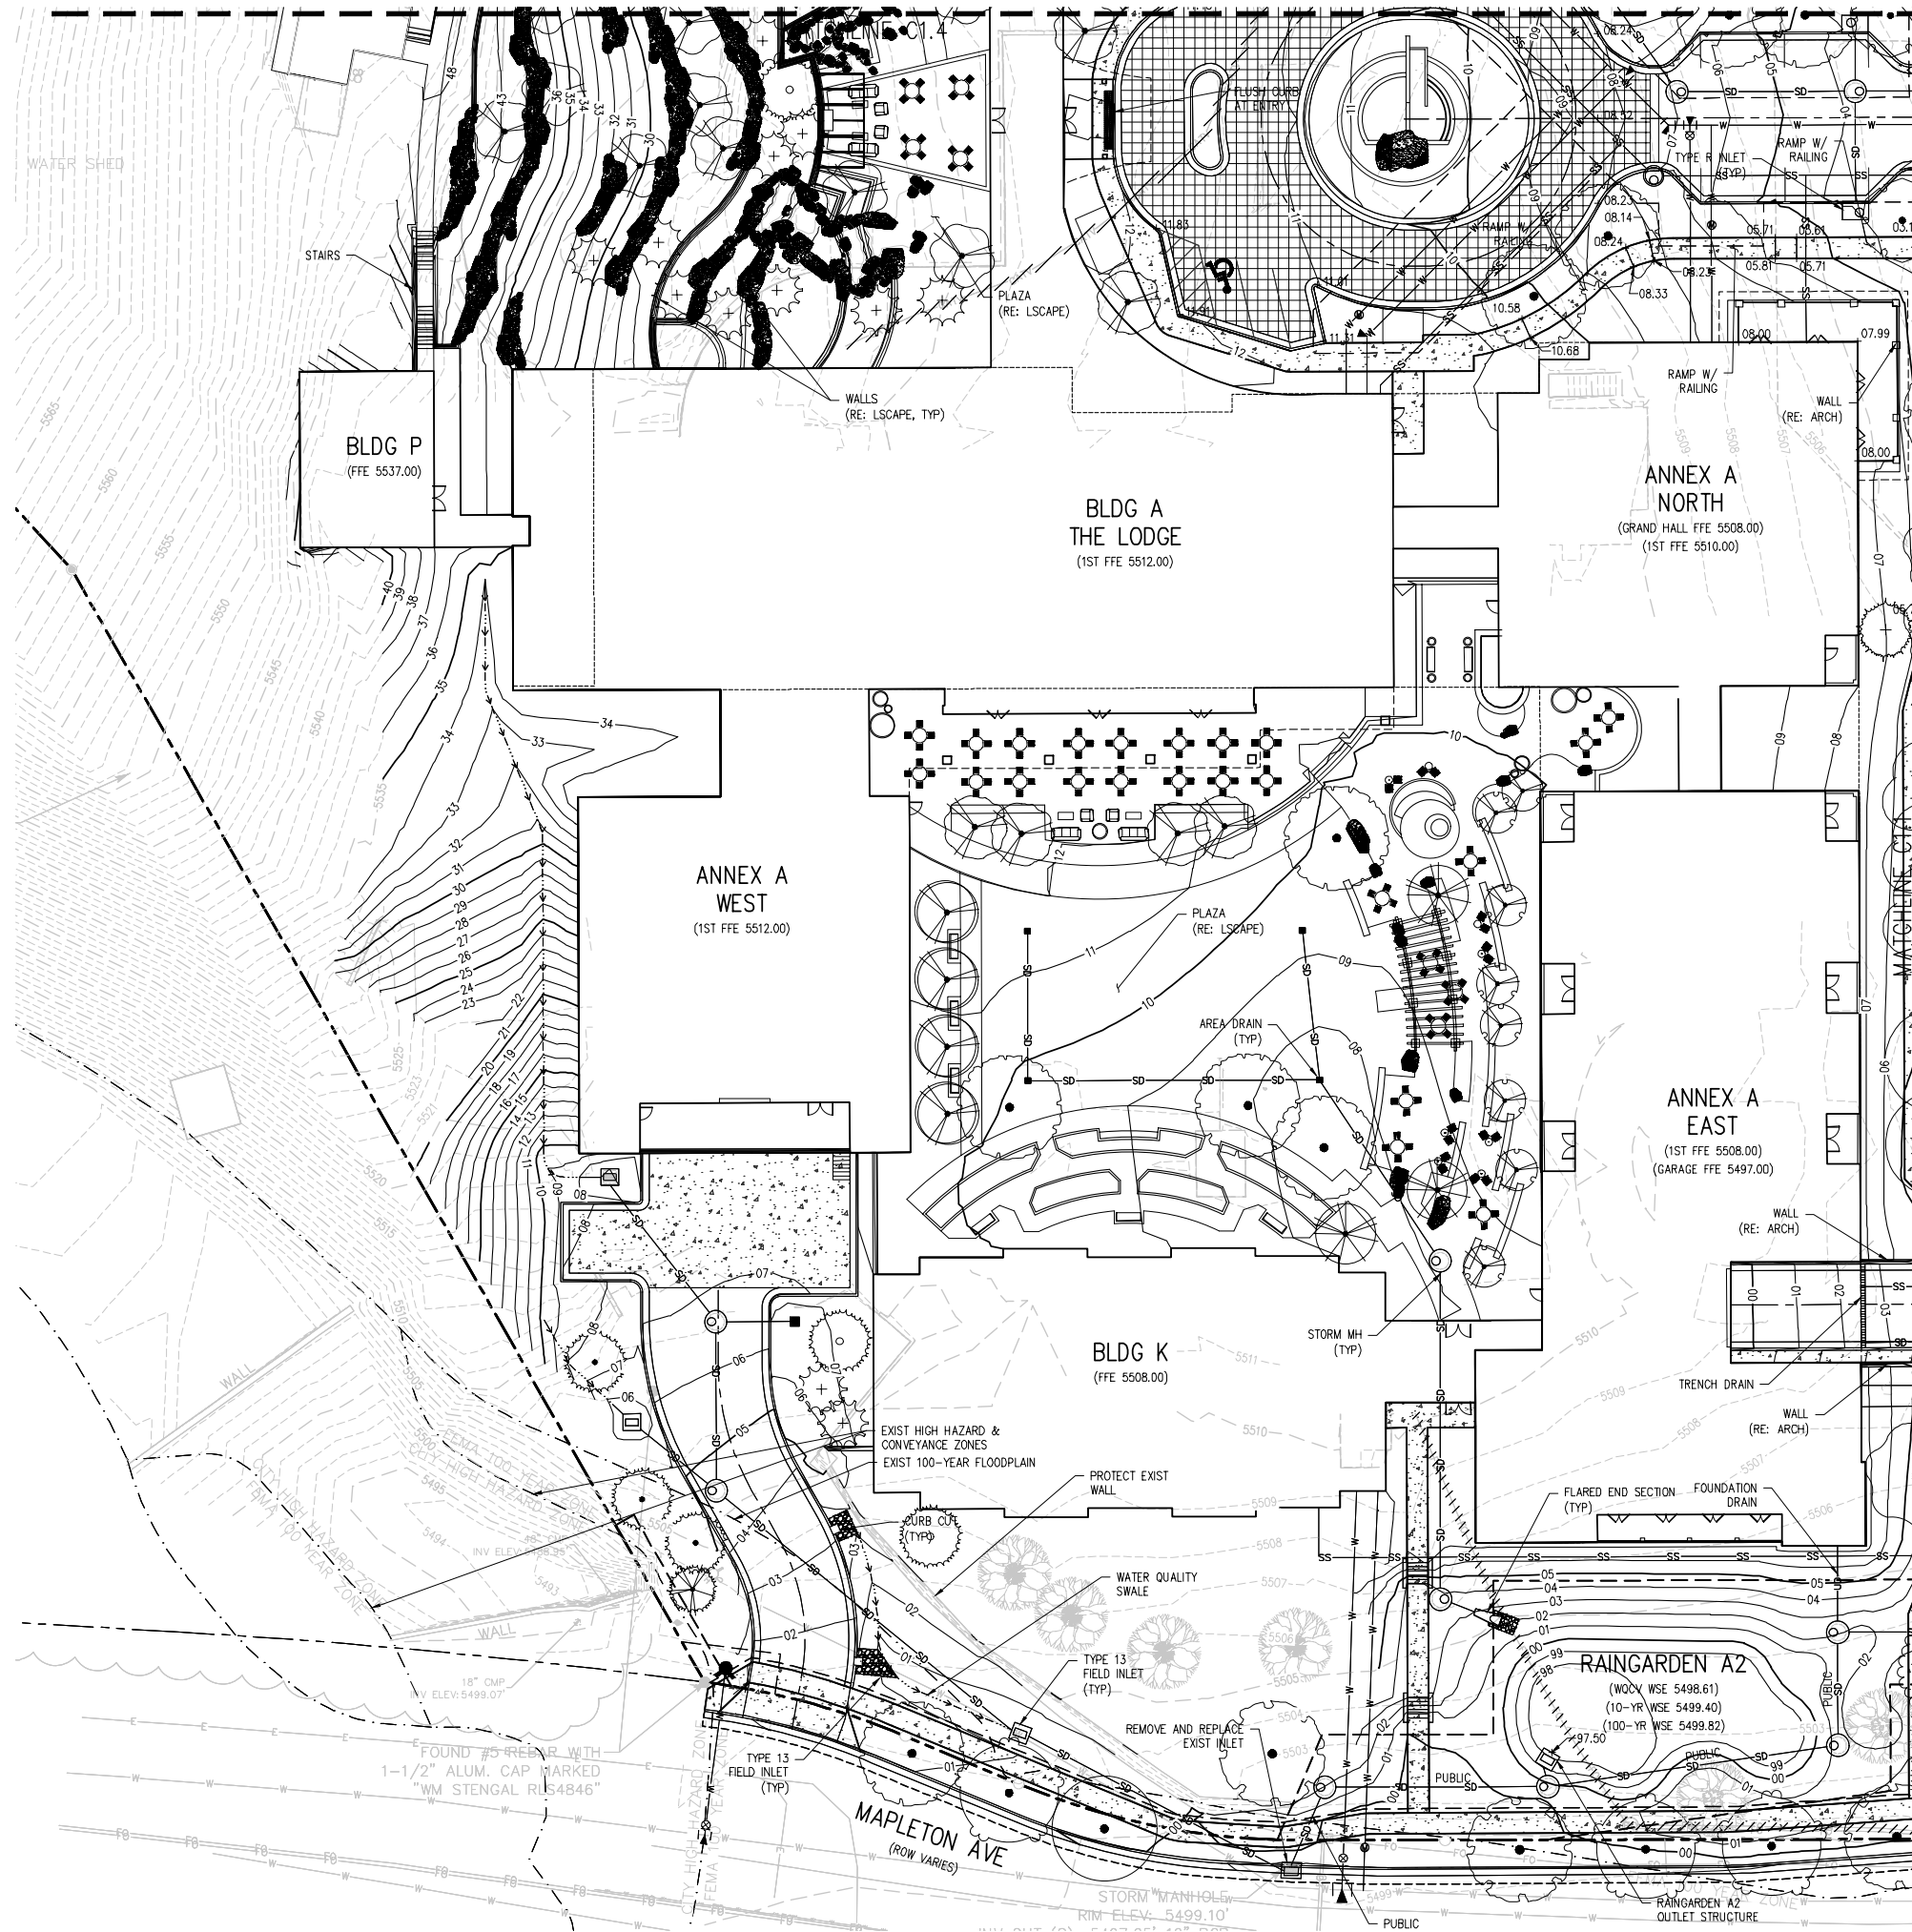

- NOTES:
1. ALL STORM IS PRIVATE UNLESS OTHERWISE NOTED.
 2. PERMANENT GROUNDWATER DEWATERING MAY BE NEEDED IN THE EVENT BUILDINGS REQUIRE FOUNDATION DRAINAGE SYSTEMS. BUILDING FOUNDATION DRAINAGE SYSTEMS WILL CONNECT TO UNDERGROUND STORM SEWER SYSTEMS. INTERNAL GROUNDWATER TREATMENT SYSTEMS MAY BE REQUIRED TO ADDRESS GROUNDWATER QUALITY ISSUES.



DEVELOPER:

MAPLETON HILL
INVESTMENT GROUP

ARCHITECT:

THE MULHERN GROUP, LTD.
ARCHITECTURE • PLANNING • INTERIORS

ENGINEER:

J & J
CONSULTING ENGINEERS

CONSULTANT:

pcs group inc.

SITE REVIEW SUBMITTAL #4 LUR 2016-00065

THE ACADEMY ON MAPLETON HILL

BOULDER, COLORADO


DATE:	REVISION:
08-01-16	SITE REVIEW #1
04-03-17	SITE REVIEW #2
07-26-17	BDAB
11-06-17	SITE REVIEW #3
04-04-18	SITE REVIEW #4
05-04-18	S.R.#4 - CORRECTIONS


SHEET NAME:

PRELIMINARY DETAILED
GRADING AND DRAINAGE PLAN

SHEET NUMBER:

C1.2

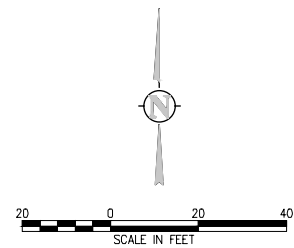

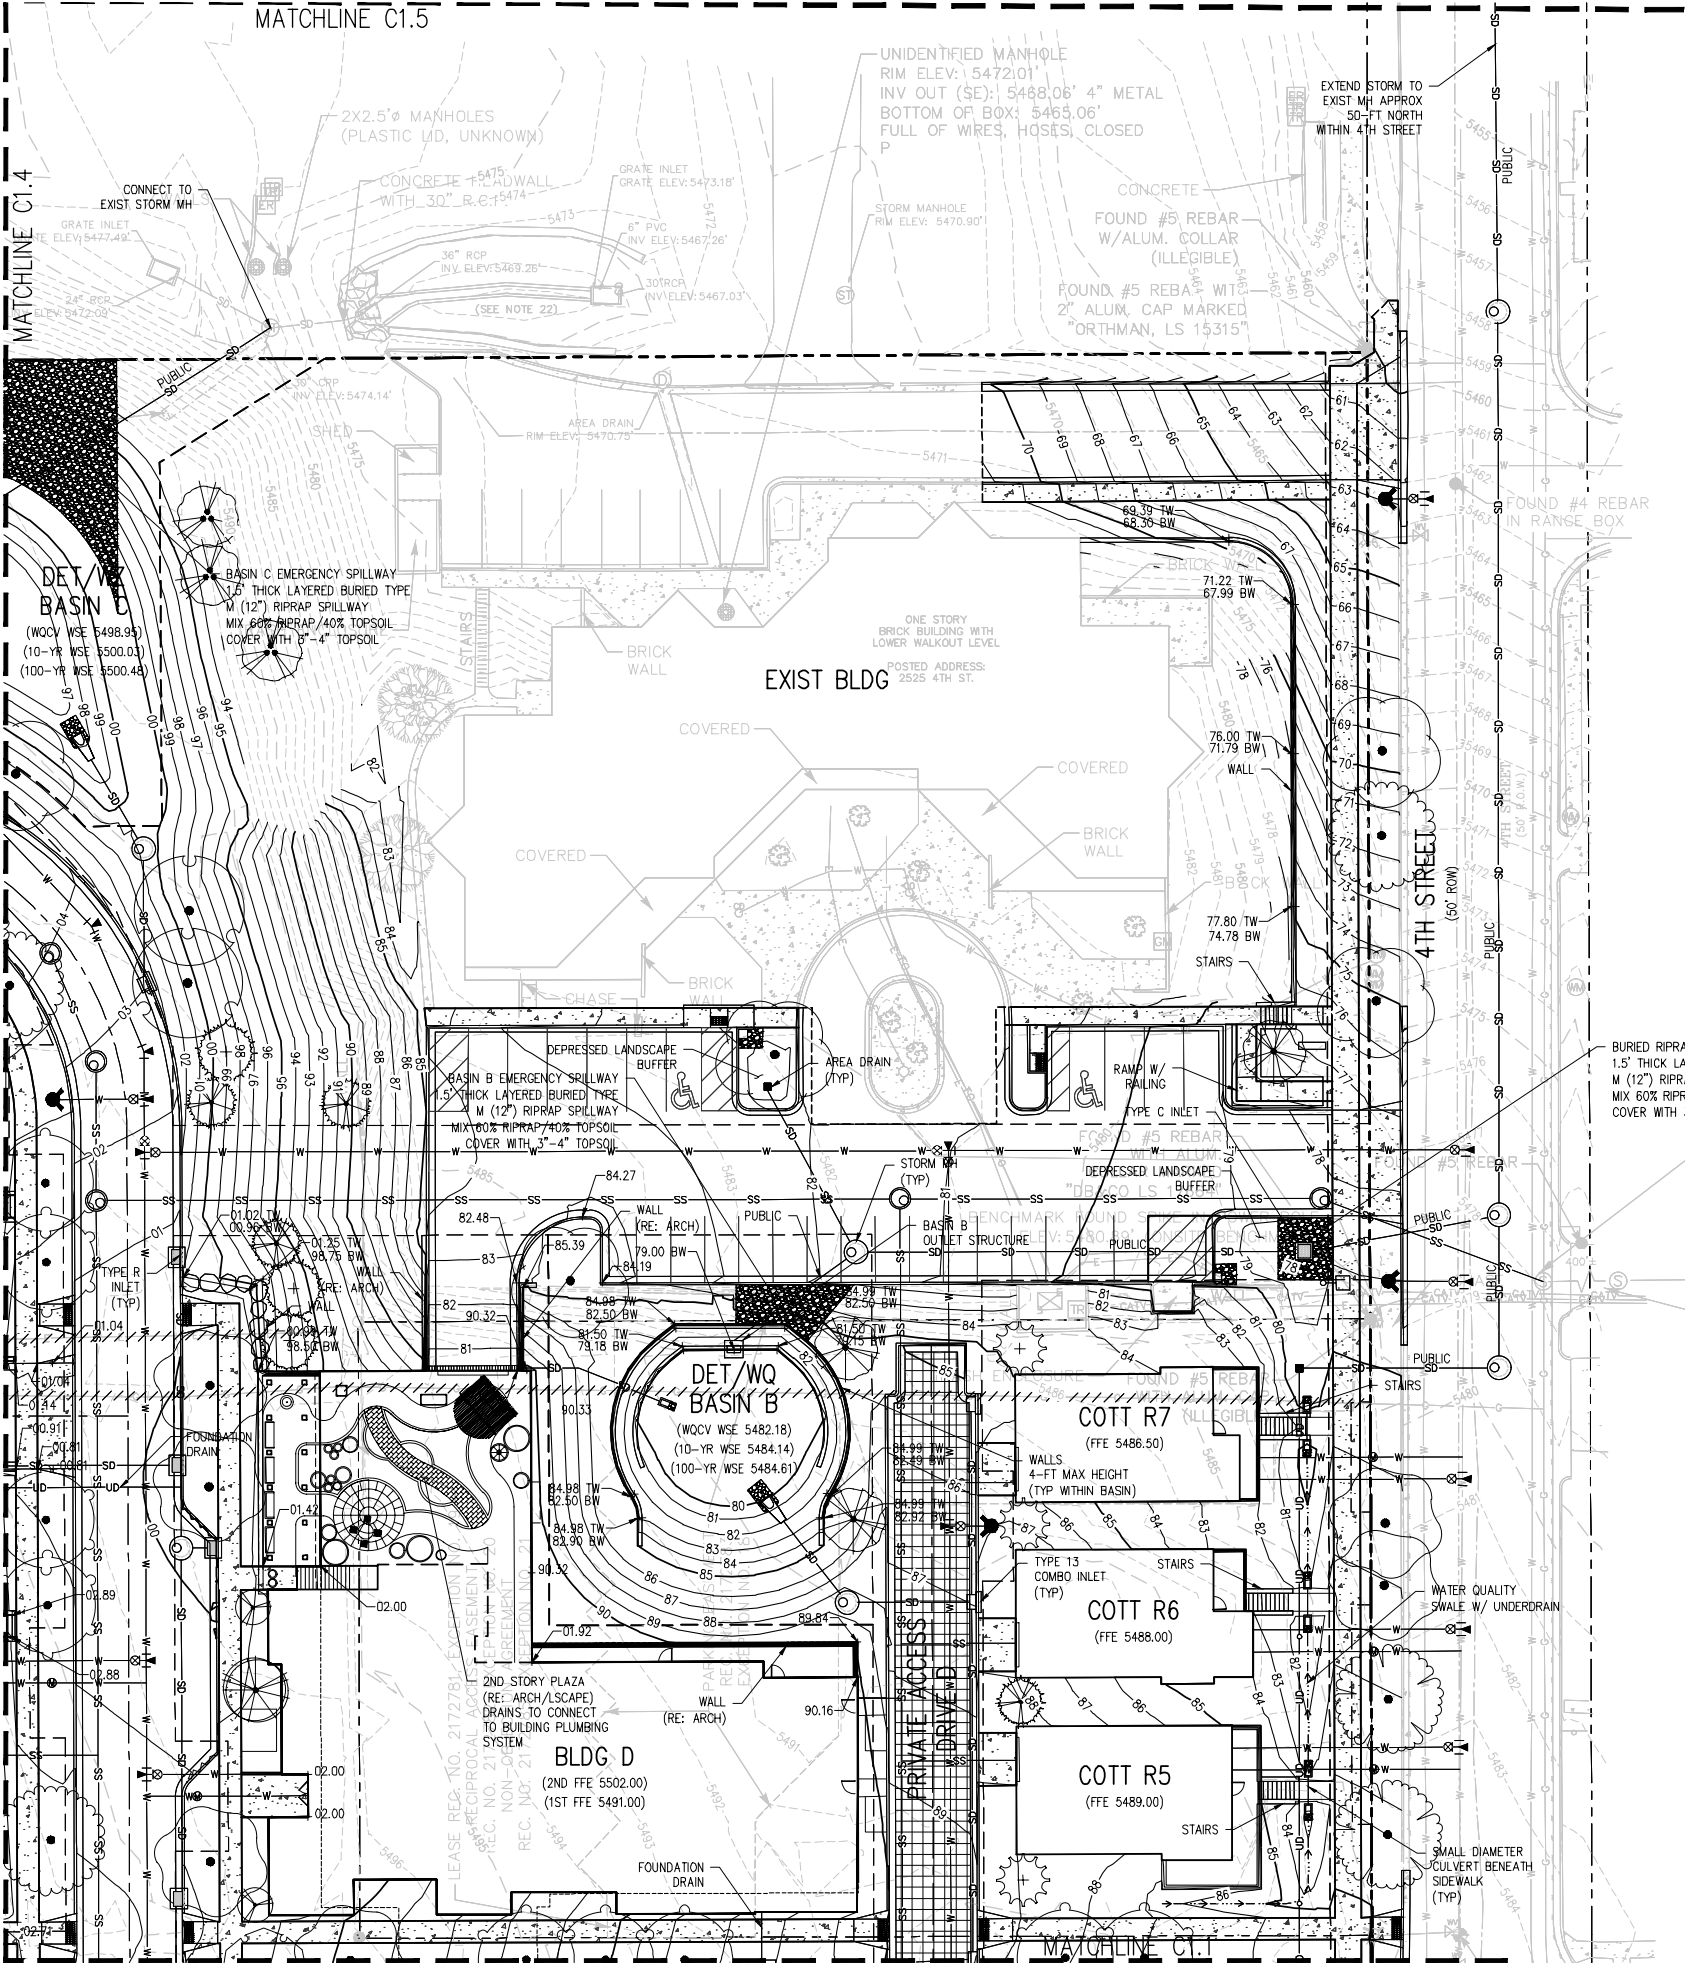

NOTES:
1. ALL STORM IS PRIVATE UNLESS OTHERWISE NOTED.
2. PERMANENT GROUNDWATER DEWATERING MAY BE NEEDED IN THE EVENT BUILDINGS REQUIRE FOUNDATION DRAINAGE SYSTEMS. BUILDING FOUNDATION DRAINAGE SYSTEMS WILL CONNECT TO UNDERGROUND STORM SEWER SYSTEMS. INTERNAL GROUNDWATER TREATMENT SYSTEMS MAY BE REQUIRED TO ADDRESS GROUNDWATER QUALITY ISSUES.

DEVELOPER:

MAPLETON HILL
INVESTMENT GROUP

ARCHITECT:

THE MULHERN GROUP, LTD.
ARCHITECTURE • PLANNING • INTERIORS

ENGINEER:

JULIUS & JULIA
CONSULTING ENGINEERS

CONSULTANT:

pcs group inc.

SITE REVIEW SUBMITTAL #4 LUR 2016-00065
**THE ACADEMY ON
MAPLETON HILL**
BOULDER, COLORADO


DATE:	REVISION:
08-01-16	SITE REVIEW #1
04-03-17	SITE REVIEW #2
07-26-17	BDAB
11-06-17	SITE REVIEW #3
04-04-18	SITE REVIEW #4
05-04-18	S.R.#4 - CORRECTIONS

SHEET NAME:

PRELIMINARY DETAILED
GRADING AND DRAINAGE PLAN

SHEET NUMBER:

C1.3

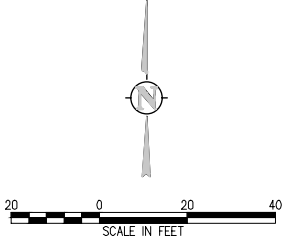



NOTES:
1. ALL STORM IS PRIVATE UNLESS OTHERWISE NOTED.
2. PERMANENT GROUNDWATER DEWATERING MAY BE NEEDED IN THE EVENT BUILDINGS REQUIRE FOUNDATION DRAINAGE SYSTEMS. BUILDING UNDERGROUND STORM SEWER SYSTEMS, INTERNAL GROUNDWATER TREATMENT SYSTEMS MAY BE REQUIRED TO ADDRESS GROUNDWATER QUALITY ISSUES.



DEVELOPER:
MAPLETON HILL
INVESTMENT GROUP

ARCHITECT:
THE MULHERN GROUP, LTD.
ARCHITECTURE • PLANNING • INTERIORS

ENGINEER:
JULIUS & JULIA
CONSULTING ENGINEERS

CONSULTANT:
pcs group inc.

SITE REVIEW SUBMITTAL #4 LUR 2016-00065
**THE ACADEMY ON
MAPLETON HILL**
BOULDER, COLORADO

DATE:	REVISION:
08-01-16	SITE REVIEW #1
04-03-17	SITE REVIEW #2
07-26-17	BDAB
11-06-17	SITE REVIEW #3
04-04-18	SITE REVIEW #4
05-04-18	S.R.#4 - CORRECTIONS

SHEET NAME:
PRELIMINARY DETAILED
GRADING AND DRAINAGE PLAN

SHEET NUMBER:
C1.4